Cape Concrete Works (Pty) Ltd.
Wimbledon Road, Blackheath, Cape Town, South Africa
capeconcrete.com
info@capeconcrete.com
021 905 1200

CAPE CONCRETE TOILET SHEET 2 OF 2

Drawing no.	CCW - T - 002
Scale: 1 : 20	Sheet Size: A 3

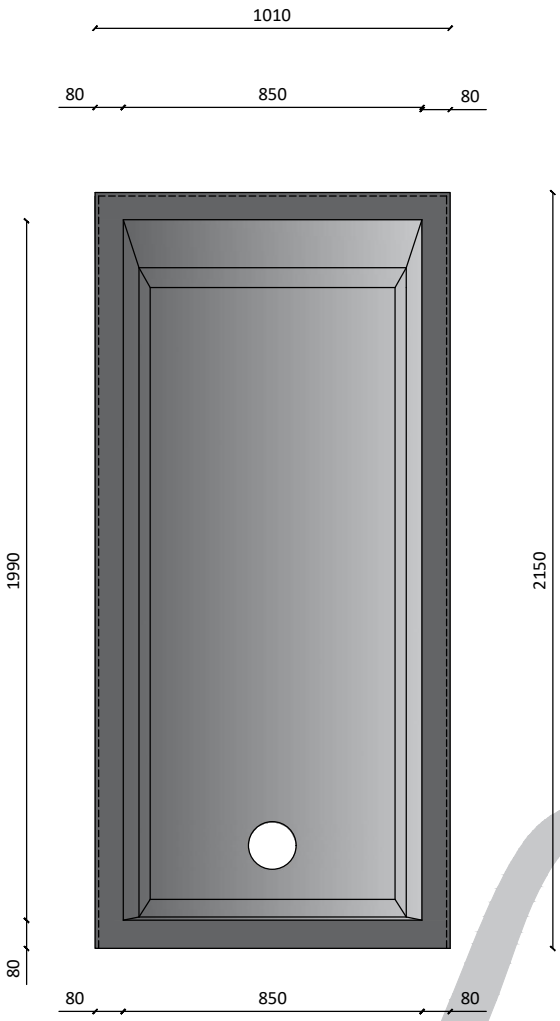

FRONT ELEVATION (TOILET AND DOOR OMMITTED FOR CLARITY)

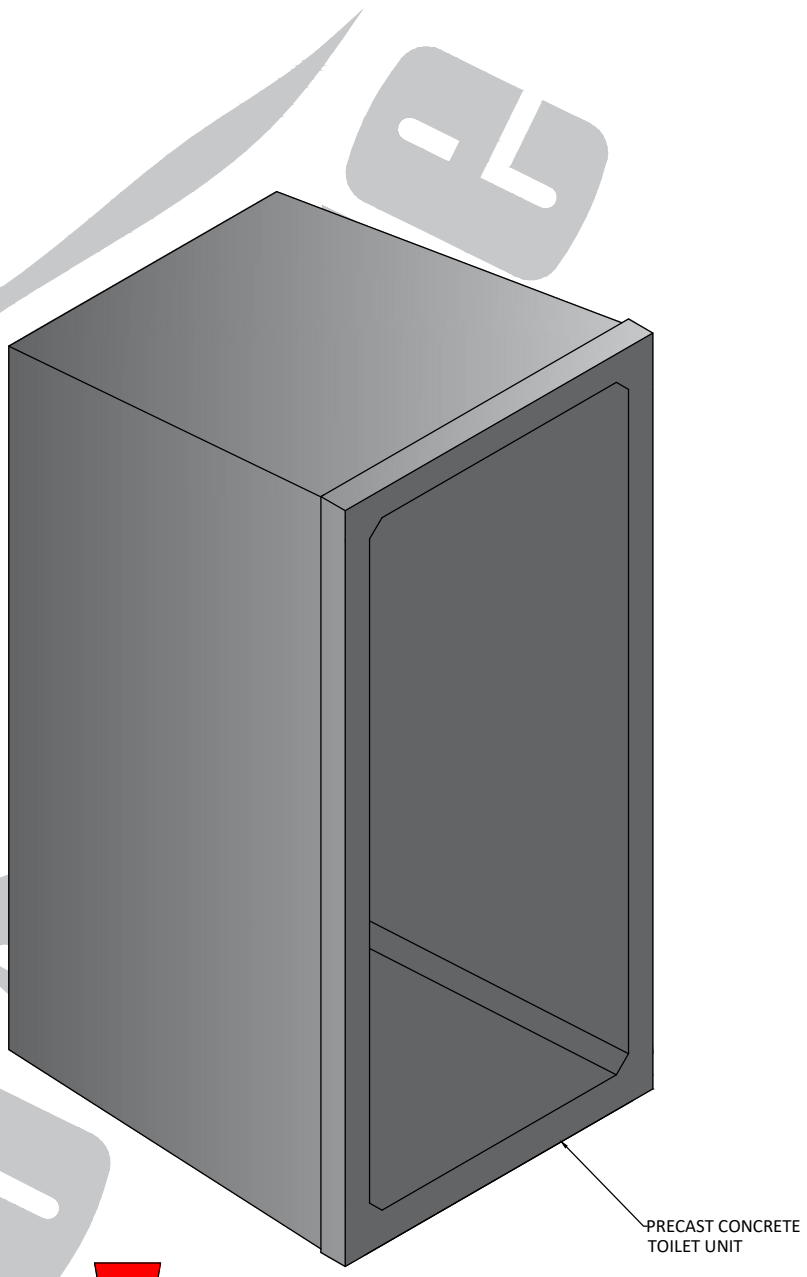

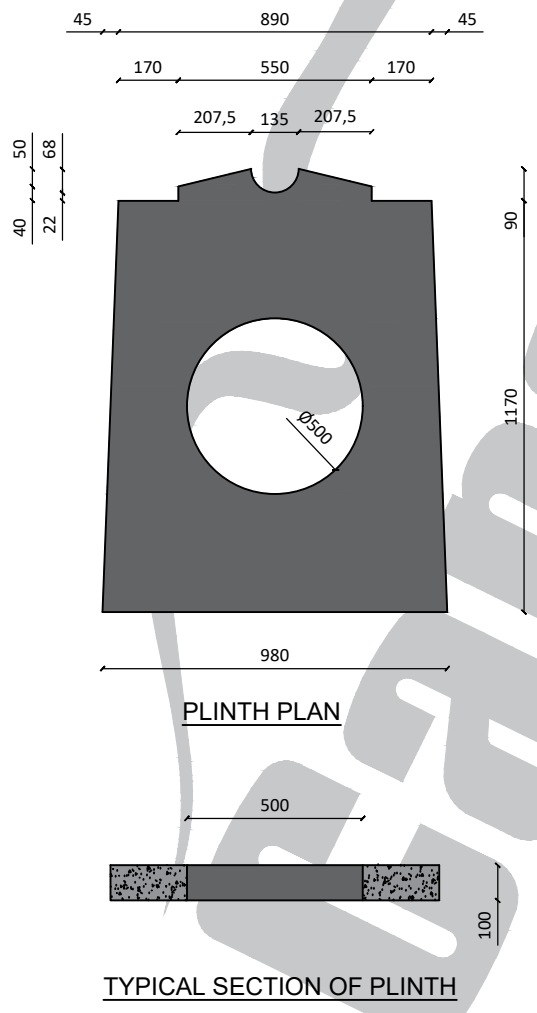

PLINTH PLAN

TYPICAL SECTION OF PLINTH

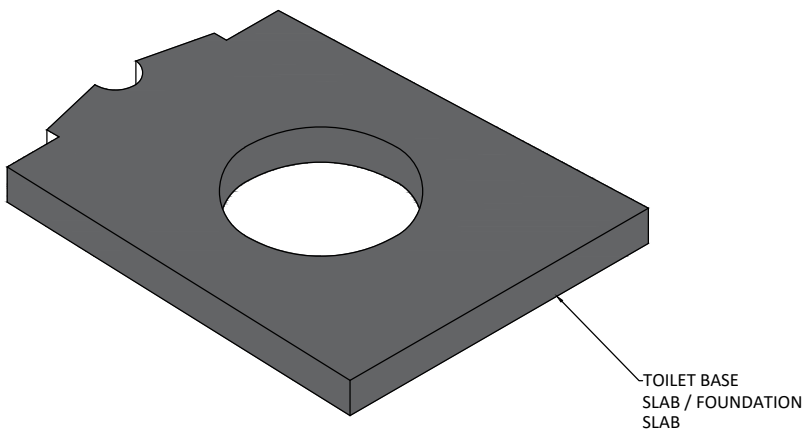

ISO METRIC ASSEMBLY

Property of Cape Concrete Works (Pty) Ltd. - Trading hours, 07h30 - 16h30 (Monday to Thursday) , 07h30 - 14:30 (Fridays)