Cape Concrete Works (Pty) Ltd.
Wimbledon Road, Blackheath, Cape Town, South Africa
capeconcrete.com
info@capeconcrete.com
021 905 1200

CAPE CONCRETE : 188 mm RISER x 250 / 270 mm TREAD STAIR MOULD CONFIGURATION
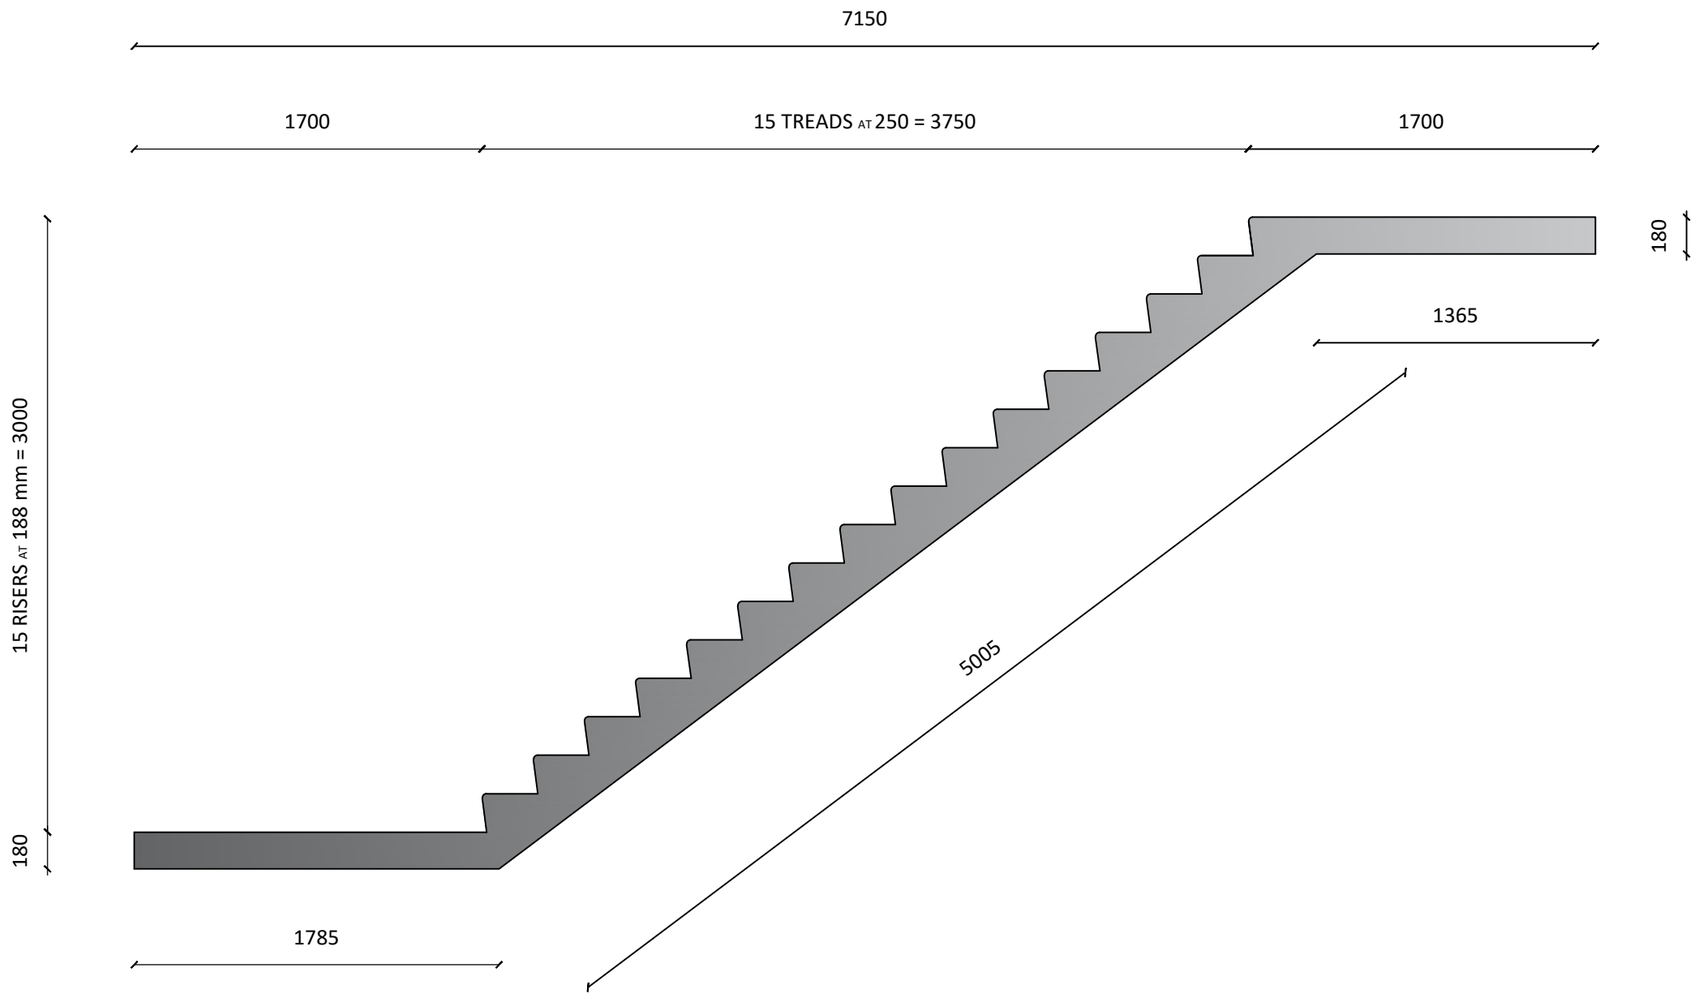
Drawing no.	Scale:	Sheet Size:
CCW - SM - 003	1 : 20	A 2