Cape Concrete Works (Pty) Ltd.

Wimbledon Road, Blackheath, Cape Town, South Africa

capeconcrete.com

info@capeconcrete.com

021 905 1200

CAPE CONCRETE 2 m NEW JERSEY BARRIER

Drawing no.	CCW - NJB - 001
Scale: 1 : 20	Sheet Size: A 3

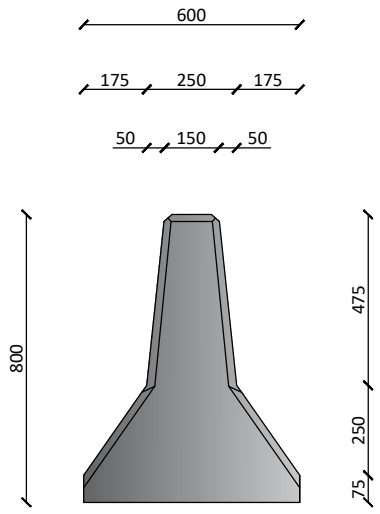

PROFILE

CAPE CONCRETE 2 m NEW JERSEY BARRIER

HEIGHT :	800mm
LENGTH:	2000 mm
WEIGHT PER UNIT:	1198 kg Each
CONCRETE VOLUME:	0.489 m³
CONCRETE MIX:	25 MPa
REINFORCING:	SEE DWG. CCW - NJB - 002

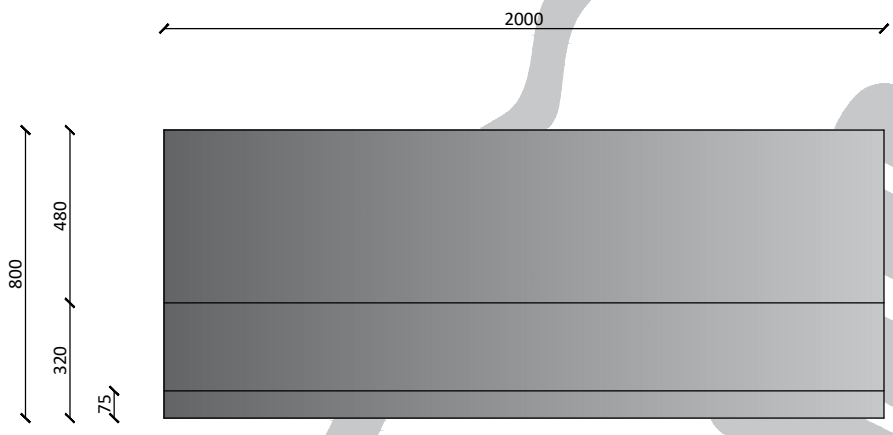

FRONT VIEW

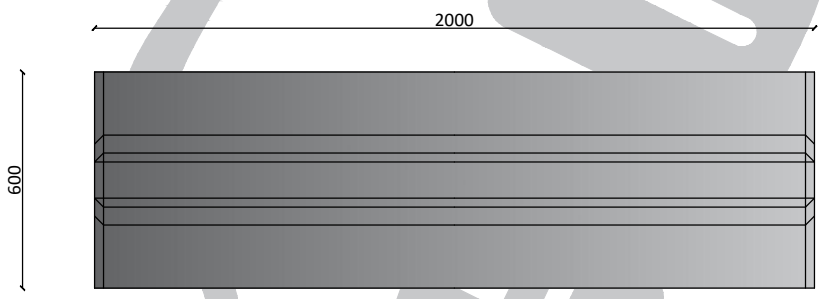

LAYOUT

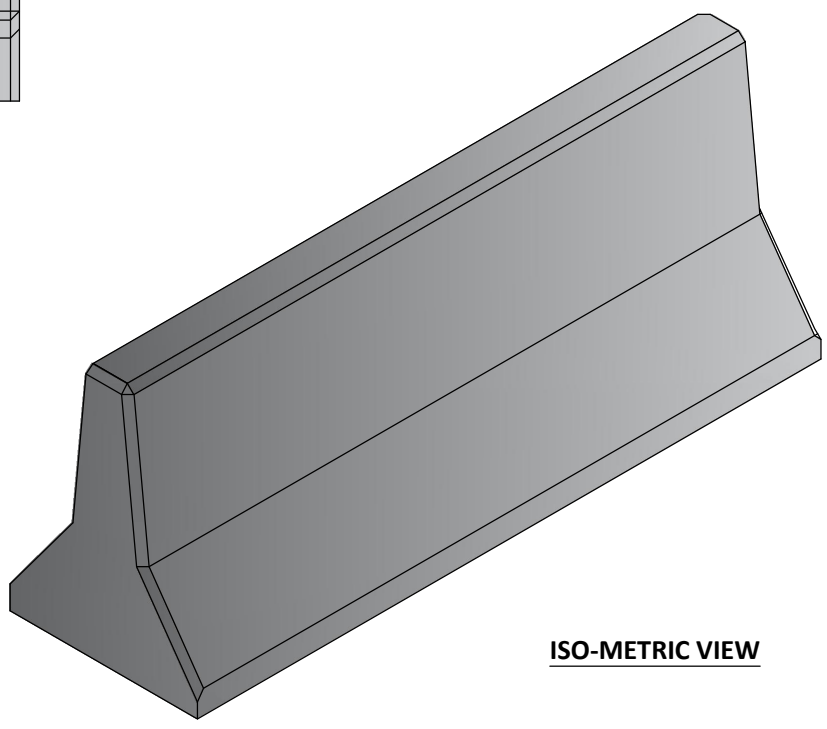

ISO-METRIC VIEW

Property of Cape Concrete Works (Pty) Ltd. - Trading hours, 07h30 - 16h30 (Monday to Thursday) , 07h30 - 14:30 (Fridays)