Cape Concrete Works (Pty) Ltd.
Wimbledon Road, Blackheath, Cape Town, South Africa
capeconcrete.com
info@capeconcrete.com
021 905 1200

CAPE CONCRETE 3 m NEW JERSEY BARRIER - SHEET 1 of 2

Drawing no.	CCW - NJB - 003	
Scale: 1 : 20		Sheet Size: A 3

CAPE CONCRETE 3 m NEW JERSEY BARRIER

HEIGHT :	800mm
LENGTH:	3000 mm
WEIGHT PER UNIT:	1890 kg Each
CONCRETE VOLUME:	0.772 m³
CONCRETE MIX:	25 MPa
REINFORCING:	SEE DWG. CCW - NJB - 004

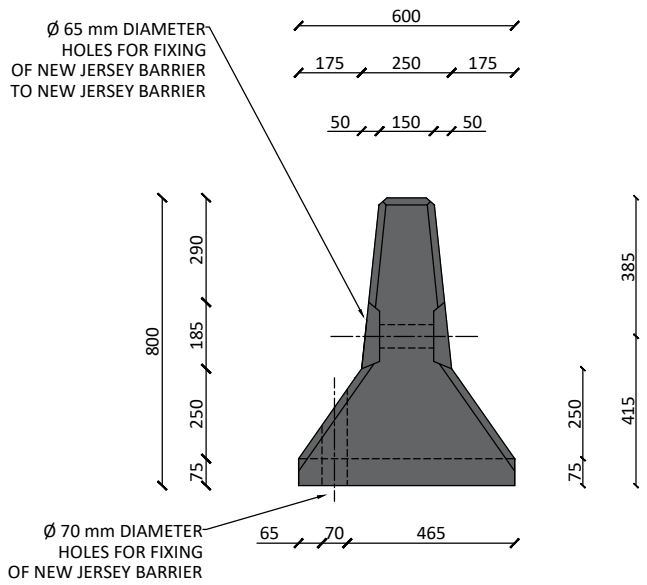

PROFILE

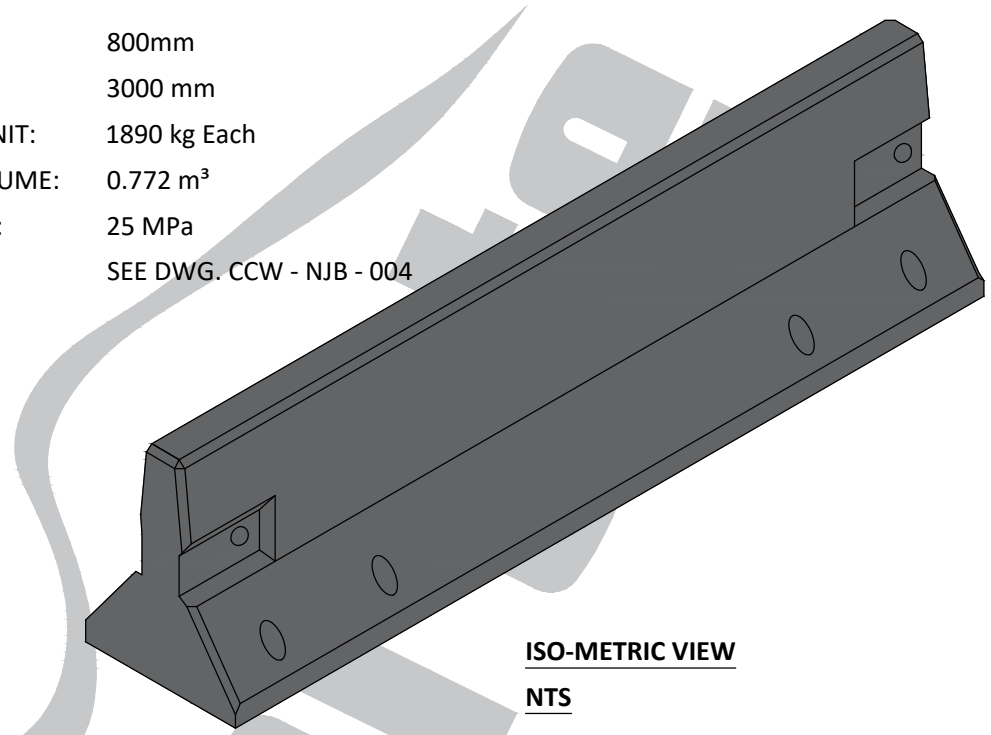

ISO-METRIC VIEW

NTS

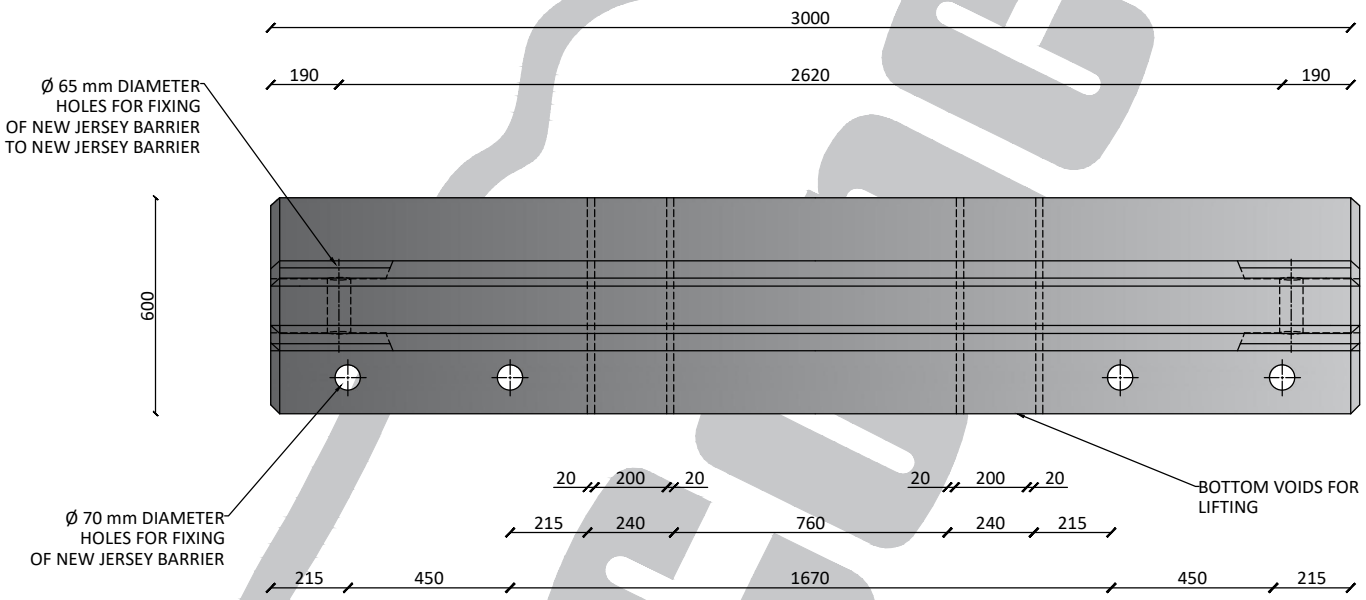

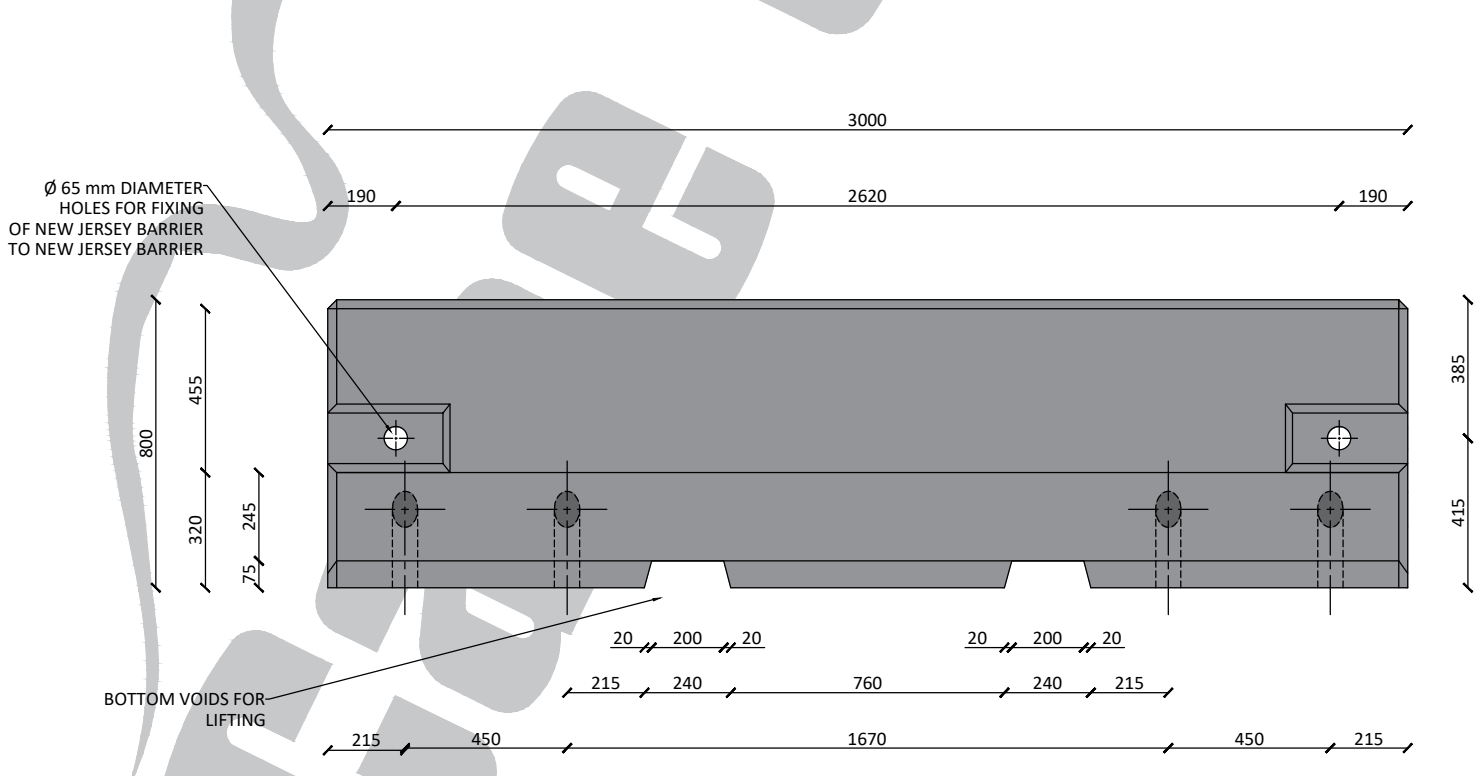

FRONT VIEW