Cape Concrete Works (Pty) Ltd.
Wimbledon Road, Blackheath, Cape Town, South Africa
capeconcrete.com
info@capeconcrete.com
021 905 1200

CAPE CONCRETE 9 m STREET LAMP POLES SUMMARY

Drawing no.	Scale:	Sheet Size:
CCW - ELPS - 001	1 : 20	A 2

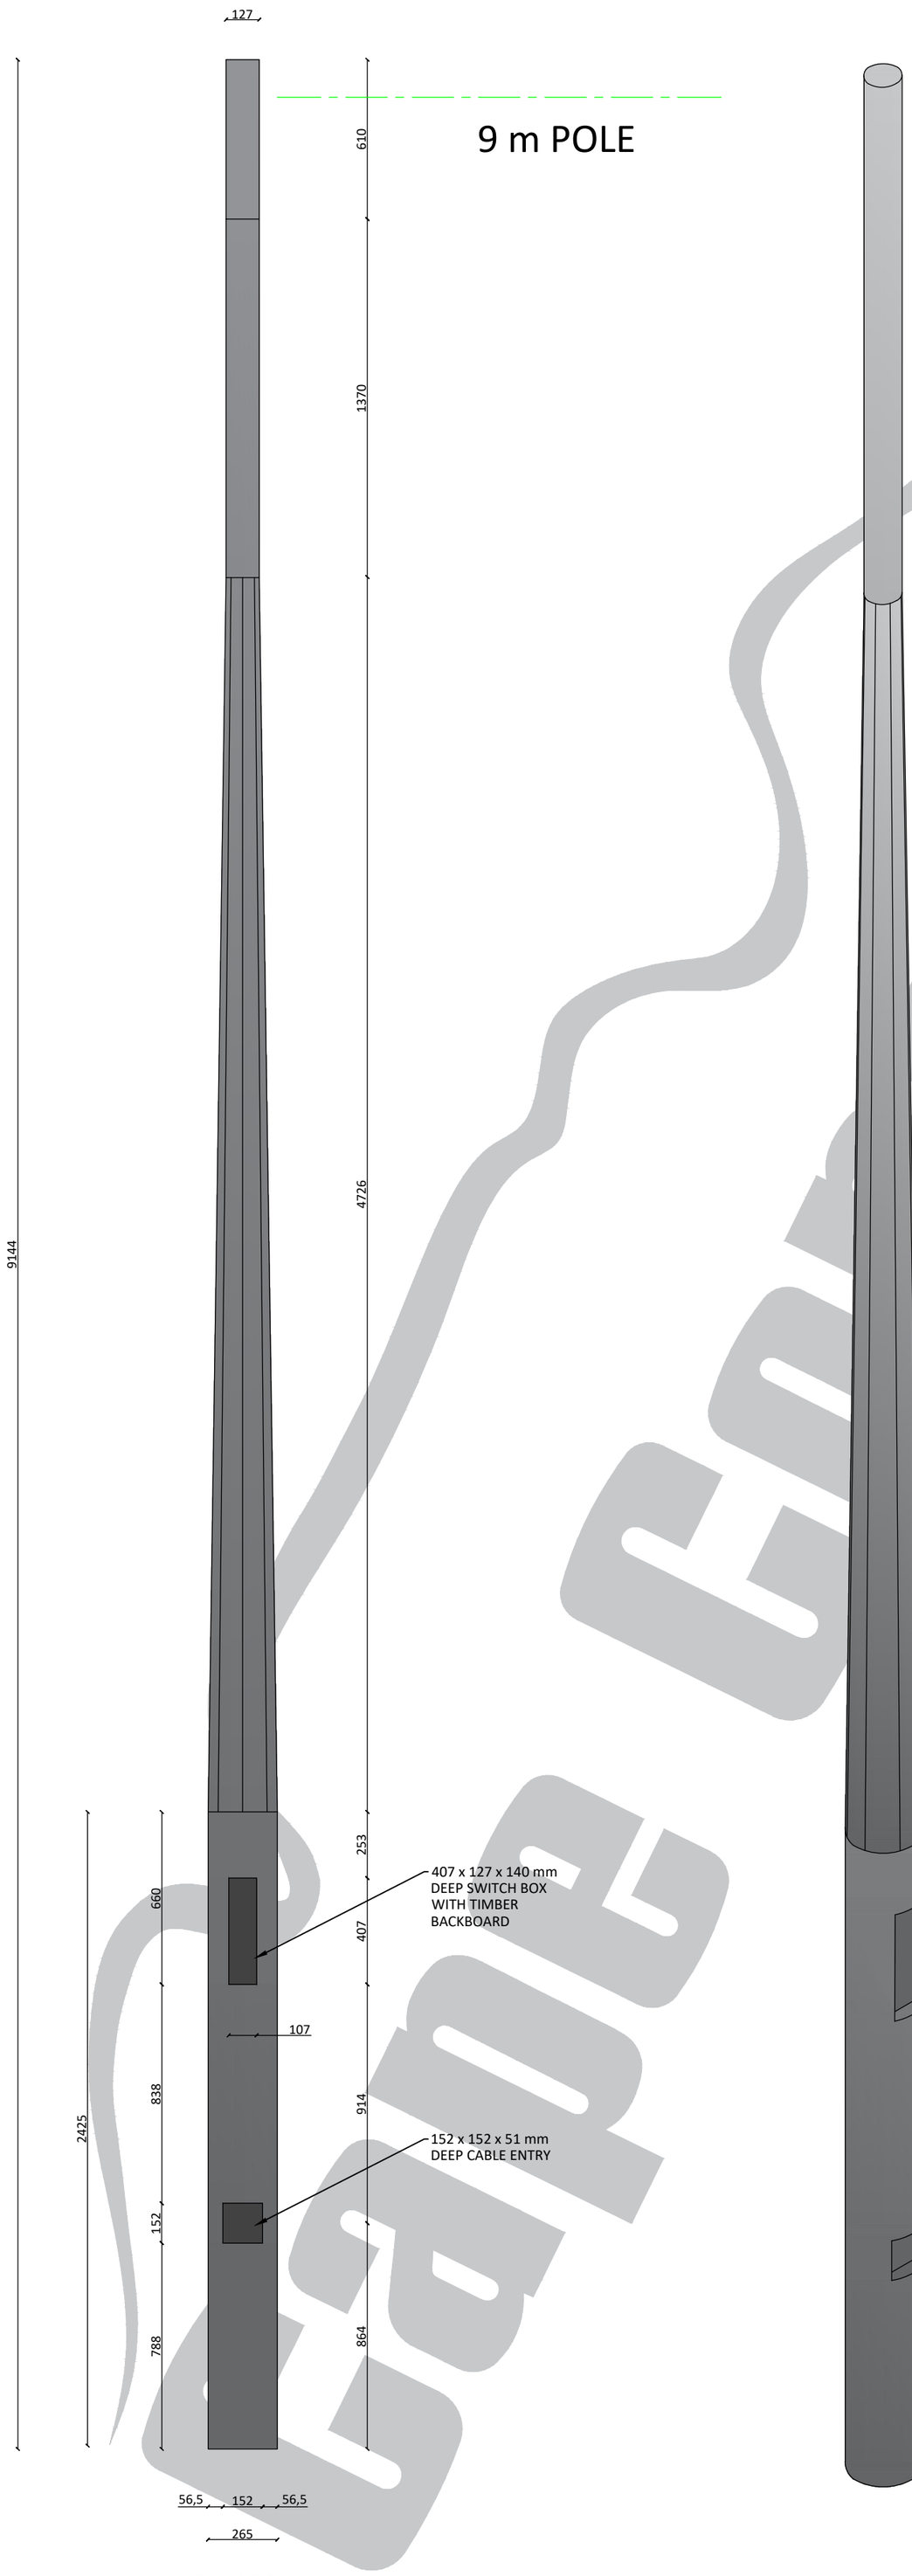

ELEVATION

ISO METRIC VIEW

NOTES:

1. Cable Entries are 152 x 152 x 51 mm, two can be provided back to back.
2. Switch Boxes have wooden backboards with dimensions provided below and include a PVC plastic door with Allen key screws.

9,00 m pole	407 mm x 127 mm x 140mm deep
4,5 m to 7,2 m poles	394 mm x 114 mm x 127 mm deep

3. Standards Illustrated are designed to comply with S.A.B.S 470 - 2003 of the following classes:

Class 1	Proof Load 4.572 Pole	-	0.72 kN
Class 2	Proof Load 5.91 Pole	-	0.81 kN
Class 3	Proof Load 7.315 Pole	-	0.84 kN
Class 4	Proof Load 9.144 Pole	-	1.30 kN

BOTTOM VIEW

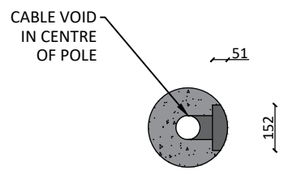

SECTION THROUGH 152 x 152 x 51 mm DEEP CAST IN CABLE ENTRY BOX

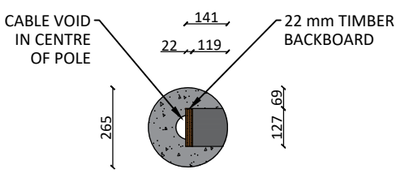

SECTION THROUGH 407 x 127 x 140 mm DEEP CAST IN SWITCH BOX WITH TIMBER BACKING

Property of Cape Concrete Works (Pty) Ltd. - Trading hours, 07h30 - 16h30 (Monday to Thursday) , 07h30 - 14:30 (Fridays)