A

Cape Concrete Works (Pty) Ltd.

Wimbledon Road, Blackheath, Cape Town, South Africa

capeconcrete.com

info@capeconcrete.com

021 905 1200

CAPE CONCRETE BARRIER KERBS B K 1 INLET KERB

Drawing no. CCW - BK - 020

Scale: 1 : 10

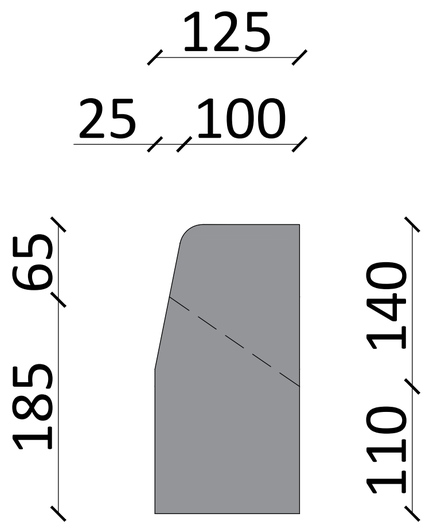

PROFILE

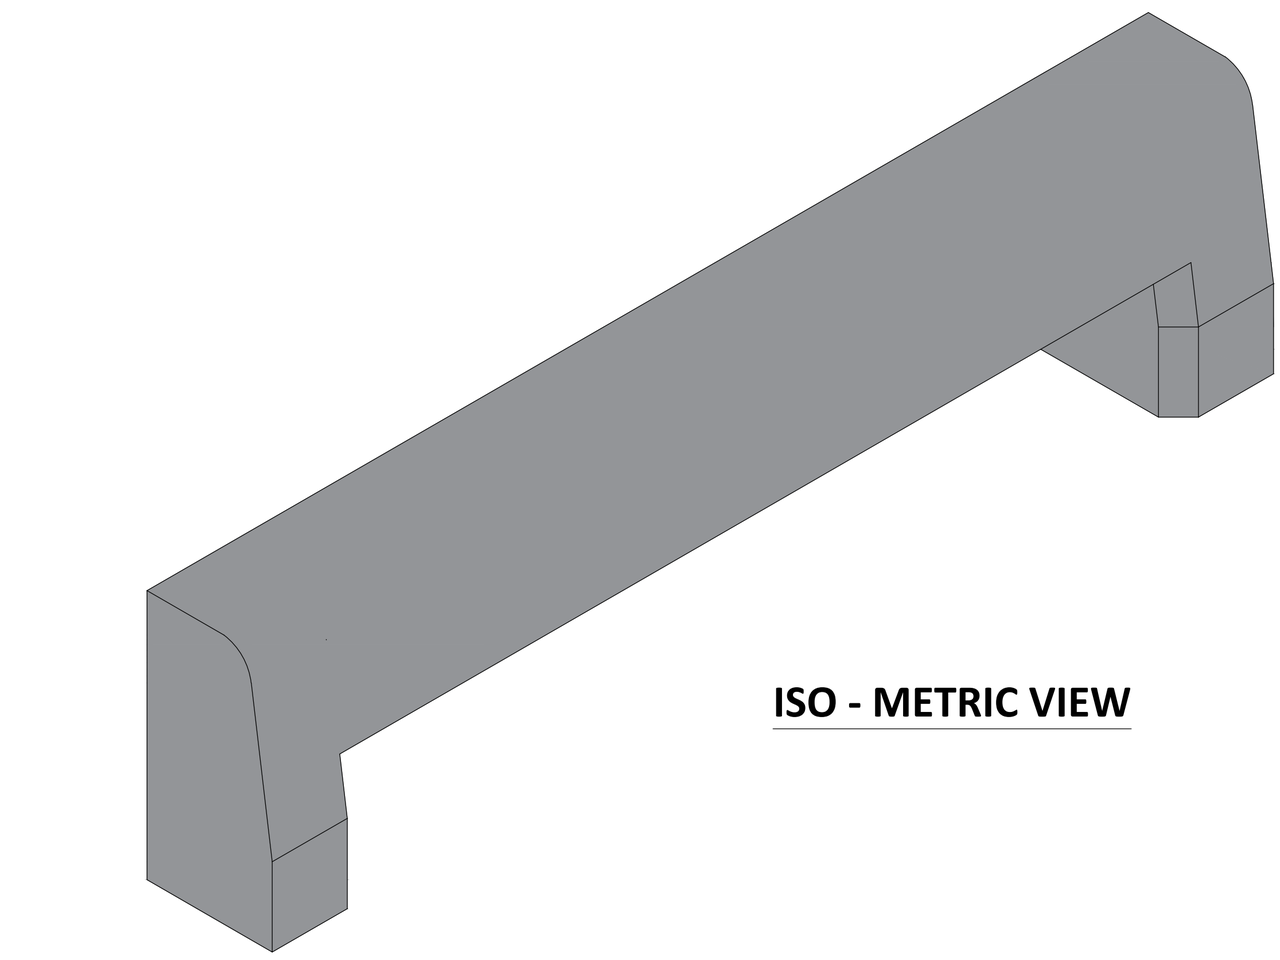

ISO - METRIC VIEW

LENGTH : 1000 mm

WEIGHT PER UNIT: 41 kg Each

CONCRETE VOLUME: 0.016m³

CONCRETE MIX: 25 MPa

REINFORCING: 0 KG

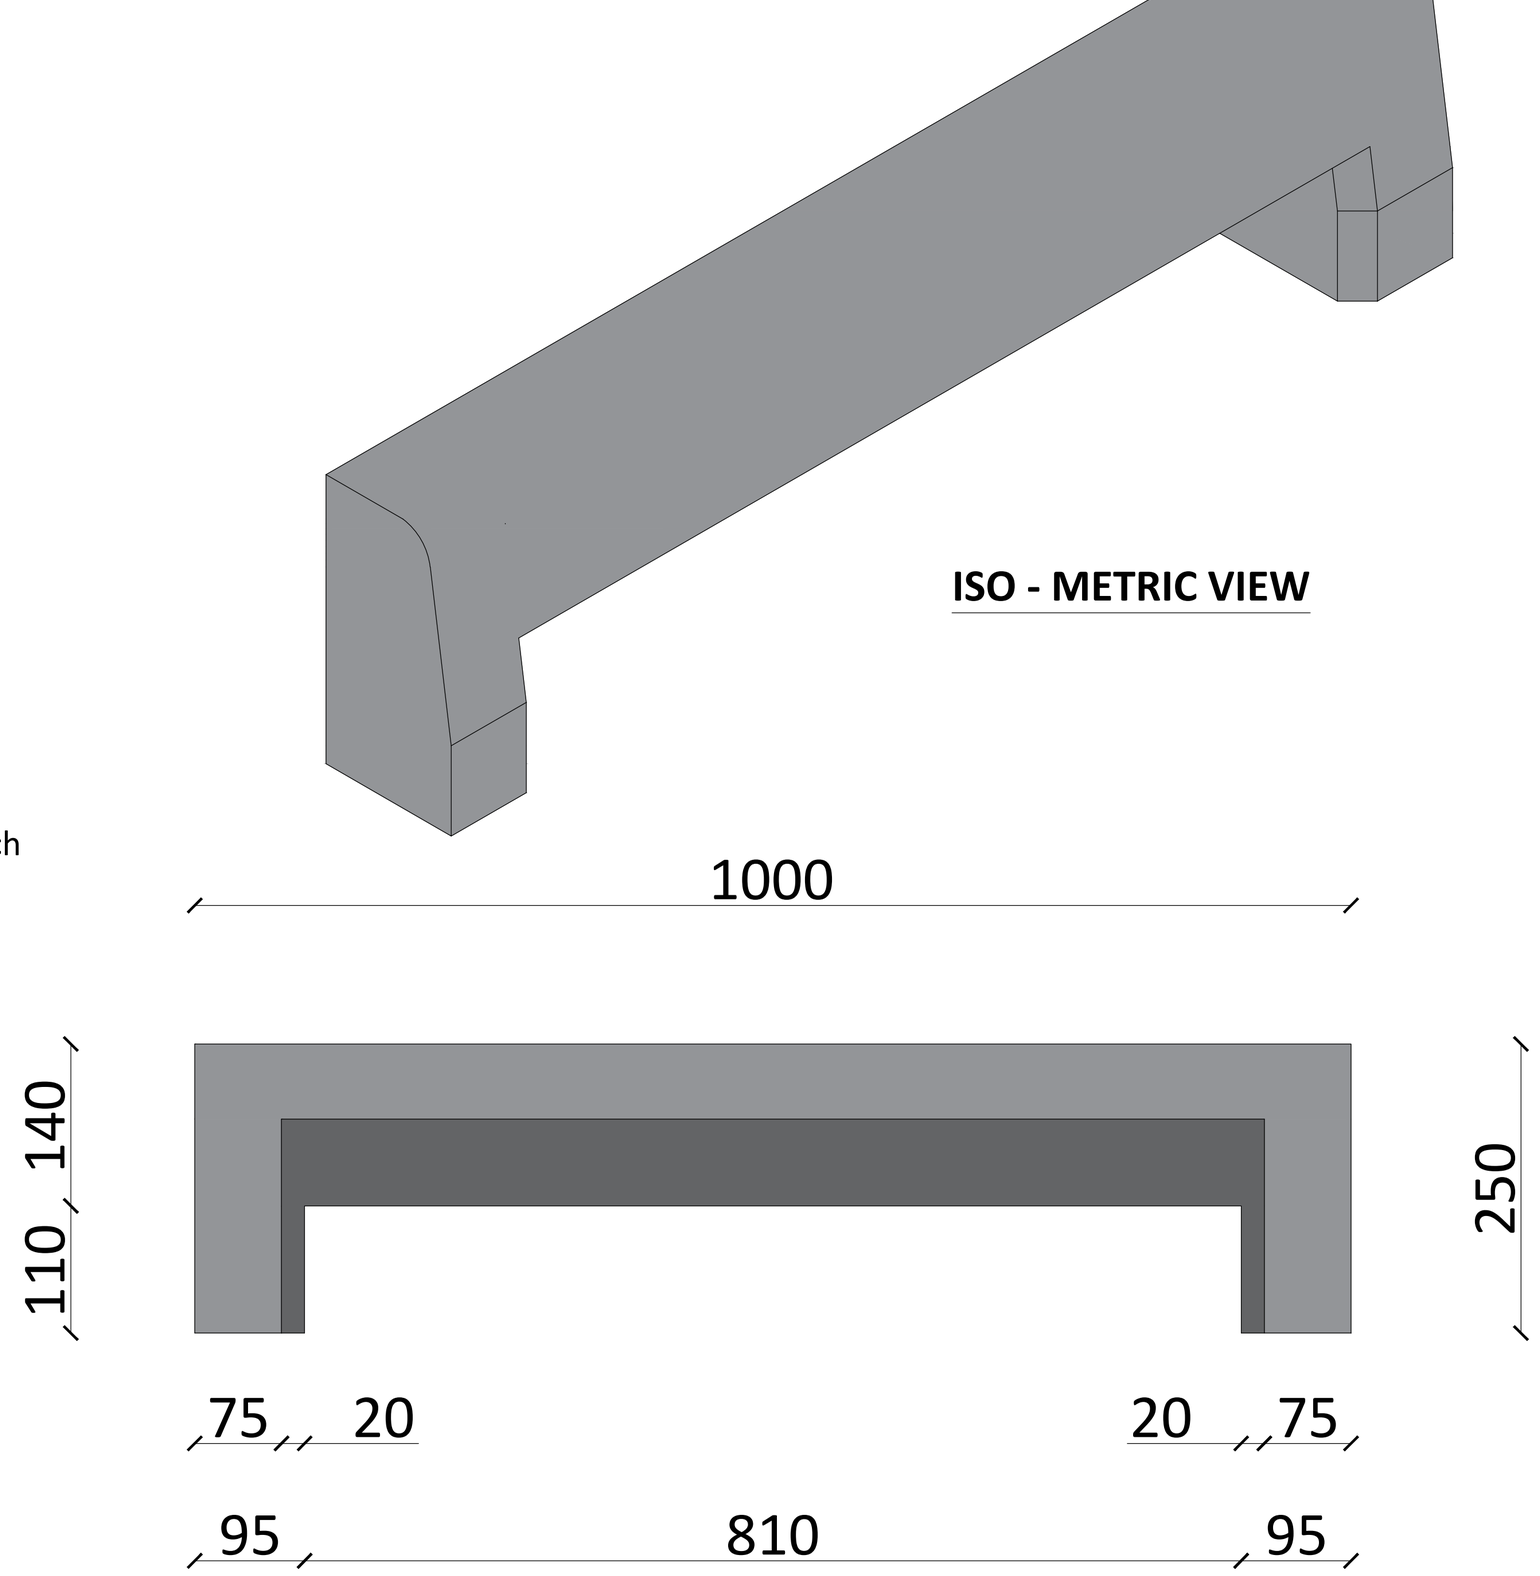

FRONT VIEW

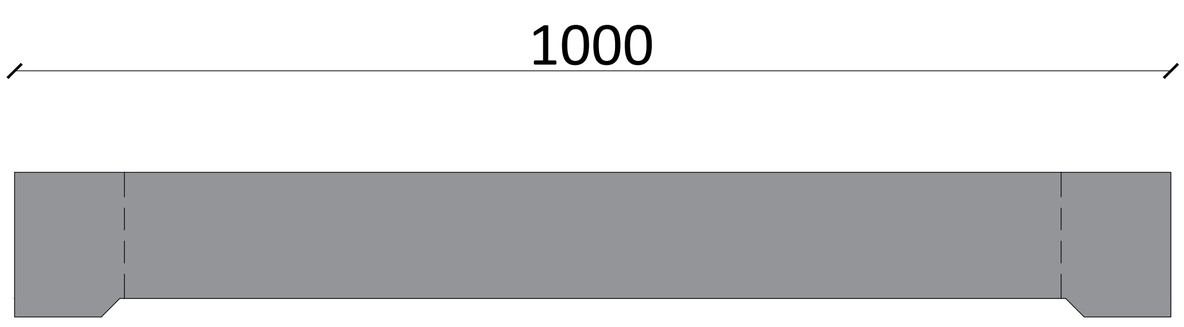

LAYOUT