A

Cape Concrete Works (Pty) Ltd.

Wimbledon Road, Blackheath, Cape Town, South Africa

capeconcrete.com

info@capeconcrete.com

021 905 1200

CAPE CONCRETE BARRIER KERBS B K 1 AND B K 1 s (short)

Drawing no. CCW - BK - 001

Scale: 1 : 10

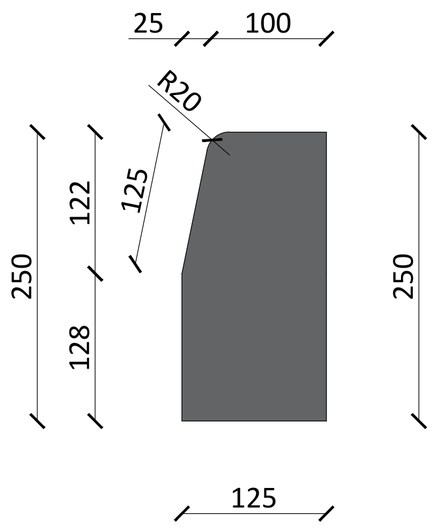

B K 1

LENGTH :	1000 mm
WEIGHT PER UNIT:	71 kg Each
CONCRETE MIX:	25 MPa
REINFORCING:	Un-reinforced

B K 1 s (SHORT)

LENGTH :	330 mm
WEIGHT PER UNIT:	24 kg Each
CONCRETE MIX:	25 MPa
REINFORCING:	Un-reinforced

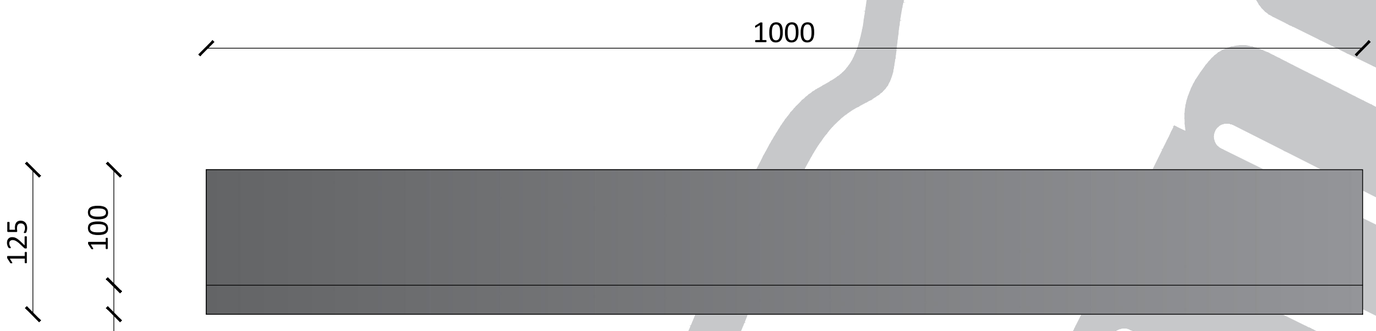

B K 2 - LAYOUT

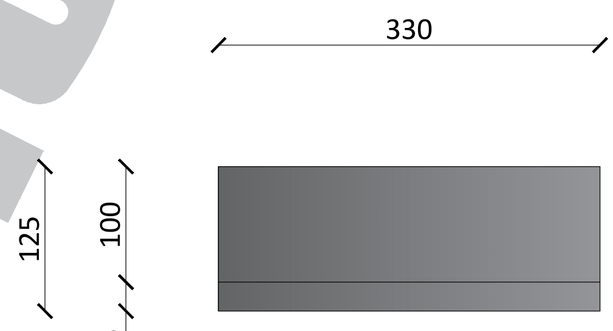

B K 1 s (Short) - LAYOUT

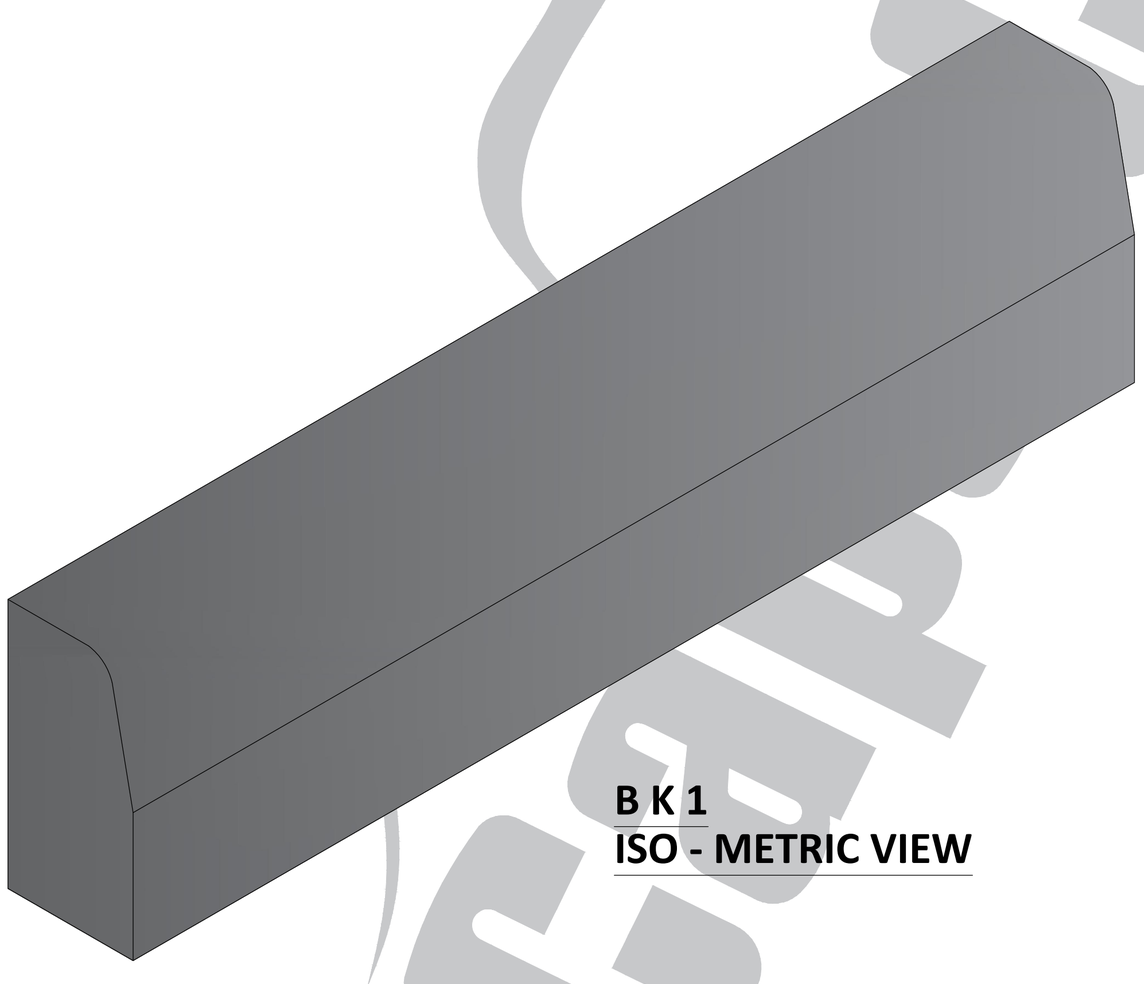

B K 1
ISO - METRIC VIEW

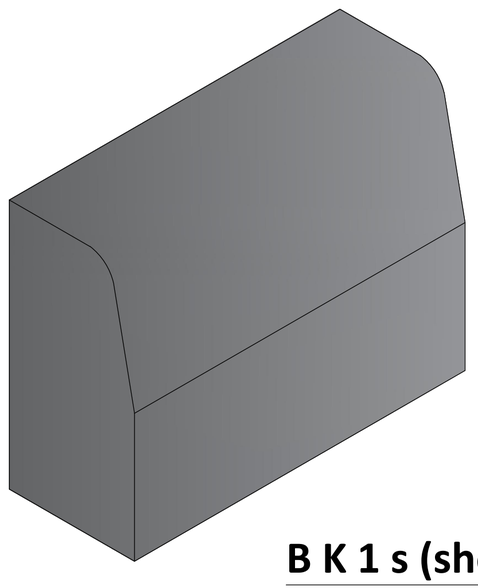

B K 1 s (short)
ISO - METRIC VIEW

Cape Concrete