A

Cape Concrete Works (Pty) Ltd.

Wimbledon Road, Blackheath, Cape Town, South Africa

capeconcrete.com

info@capeconcrete.com

021 905 1200

CAPE CONCRETE B K 2 INLET KERB

Drawing no. CCW - BK - 021

Scale: 1 : 10

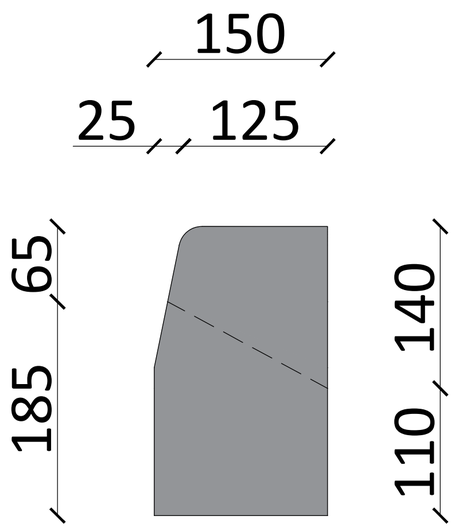

PROFILE

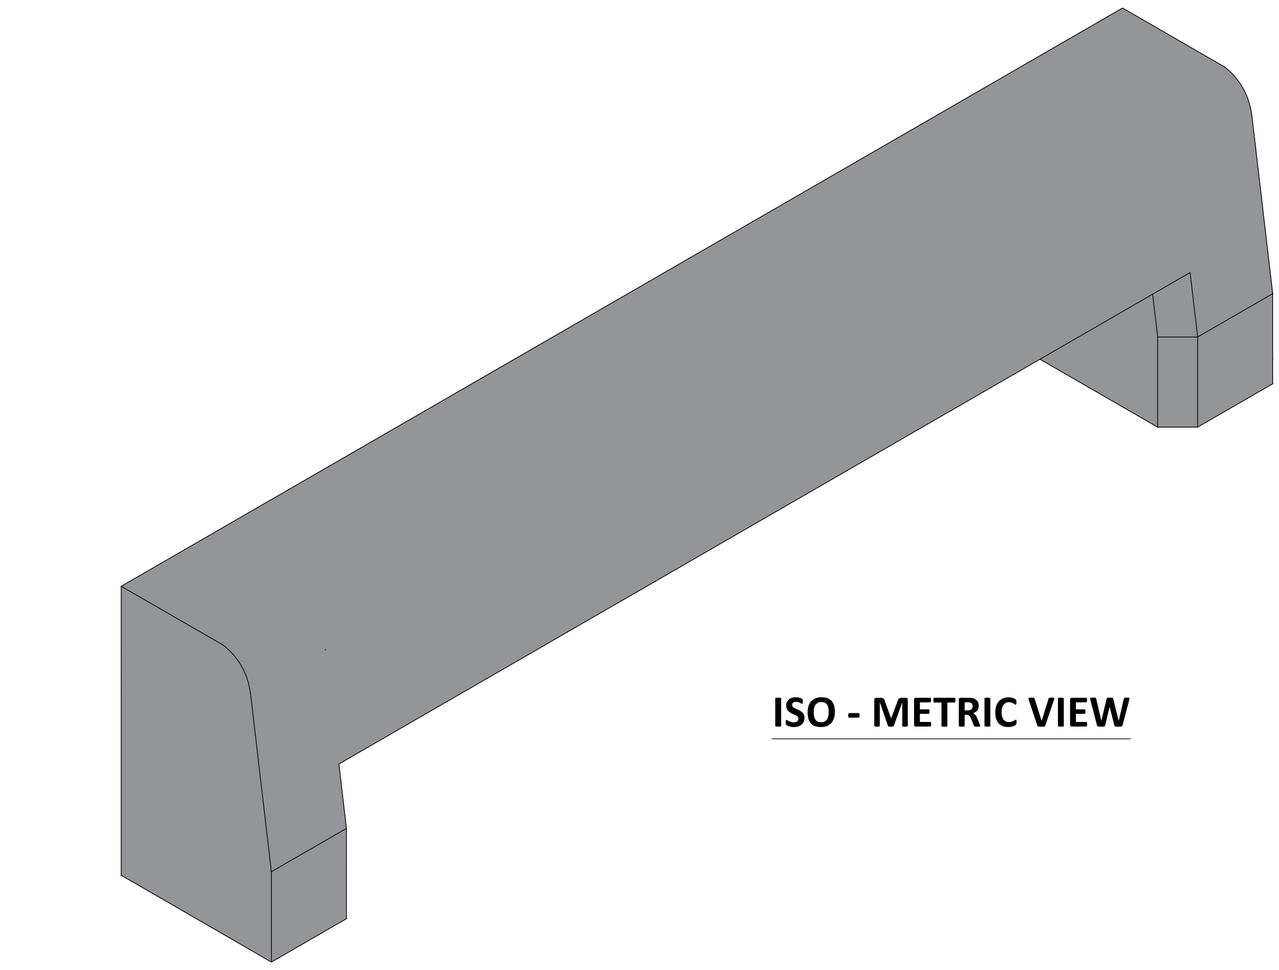

ISO - METRIC VIEW

1000

LENGTH :	1000 mm
WEIGHT PER UNIT:	43 kg Each
CONCRETE VOLUME:	0.017m³
CONCRETE MIX:	25 MPa
REINFORCING:	0 KG

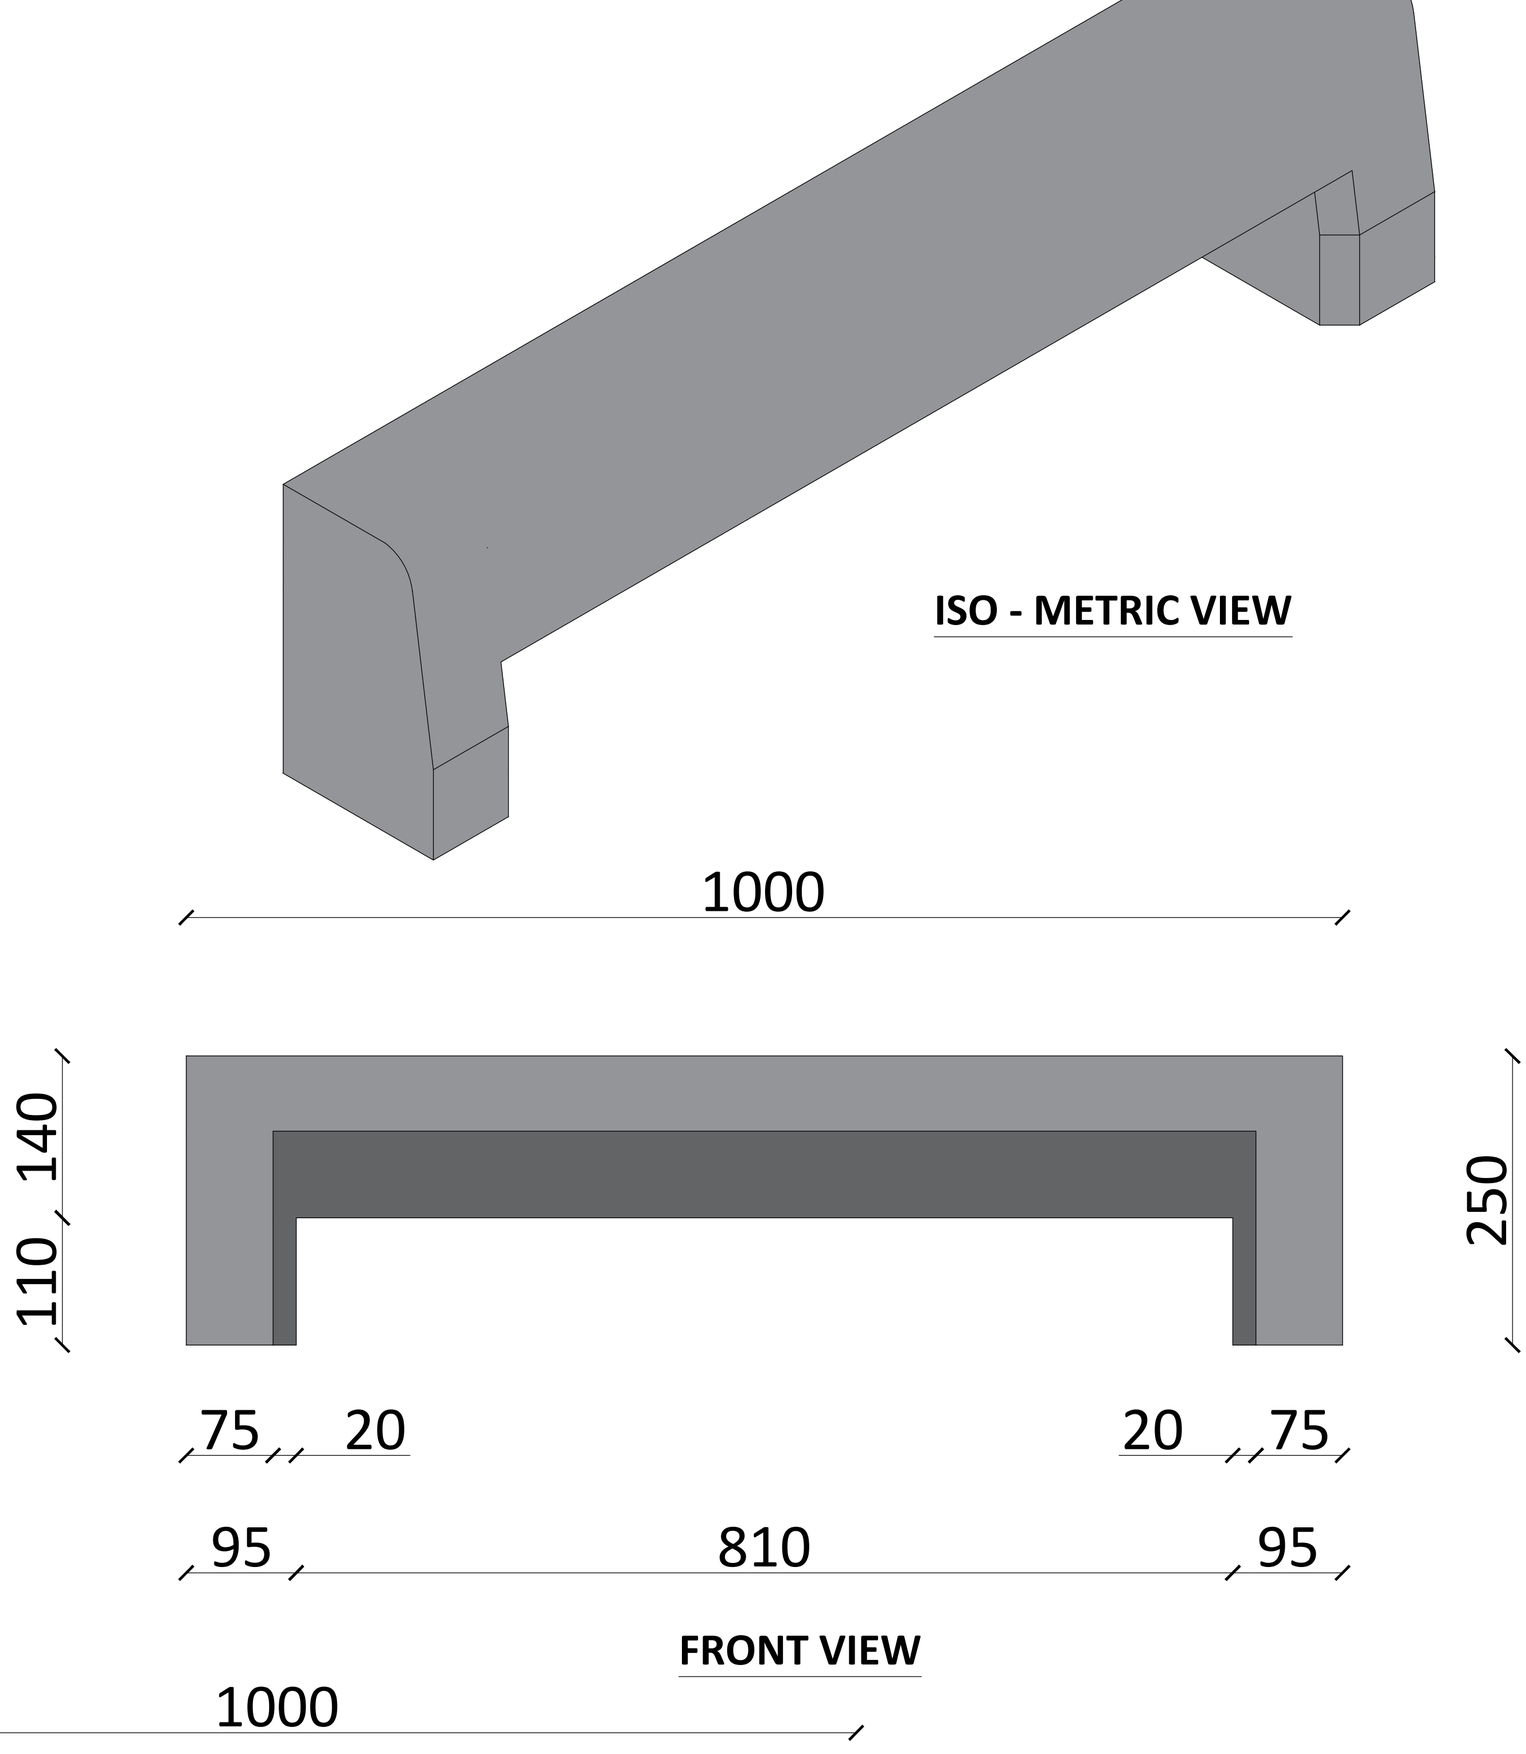

FRONT VIEW

1000

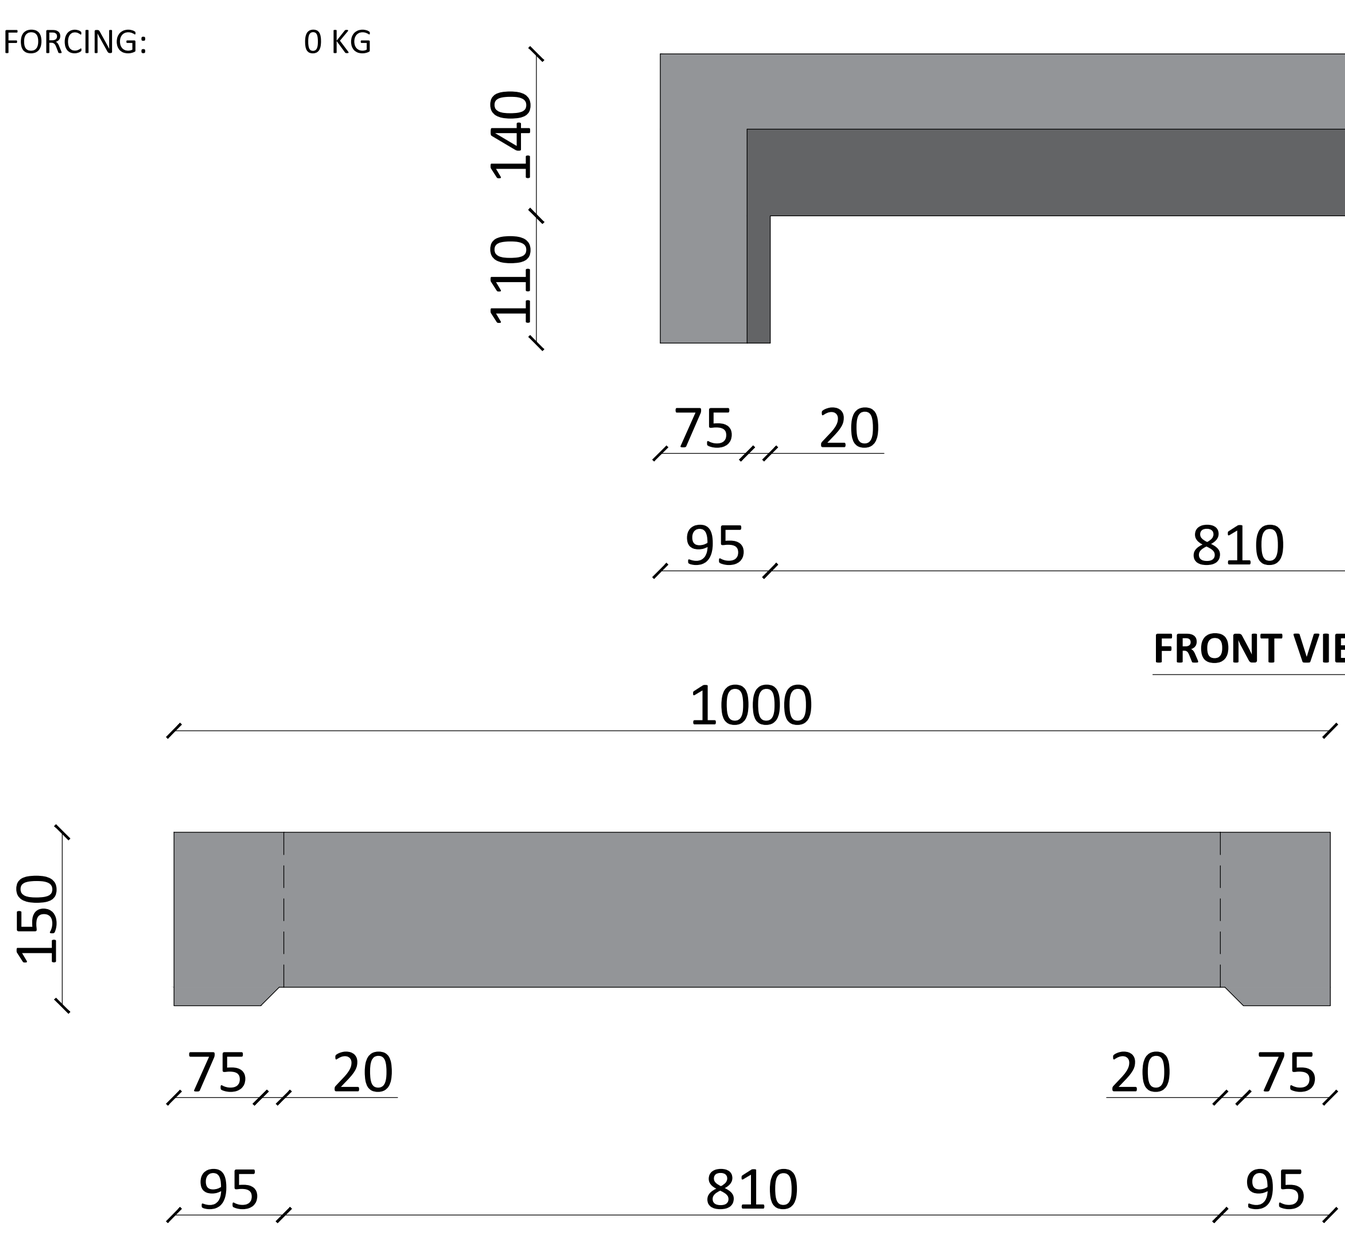

LAYOUT