A

Cape Concrete Works (Pty) Ltd.

Wimbledon Road, Blackheath, Cape Town, South Africa

capeconcrete.com

info@capeconcrete.com

021 905 1200

CAPE CONCRETE BARRIER KERBS B K 4 INLET KERB

Drawing no. CCW - BK - 022

Scale: 1 : 10

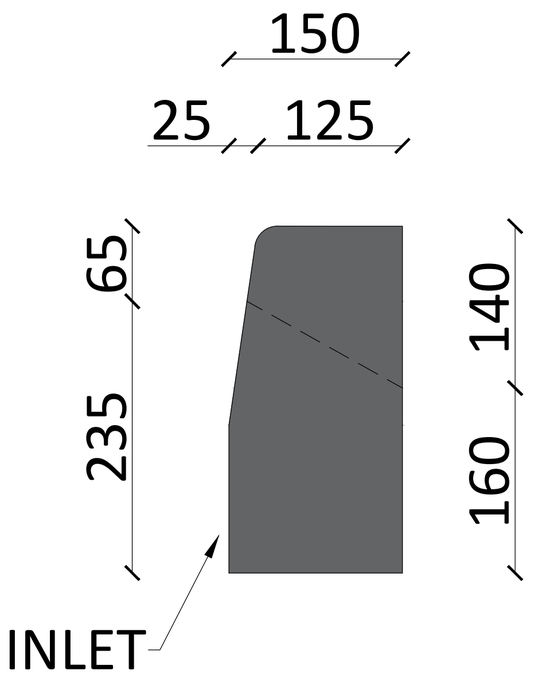

PROFILE

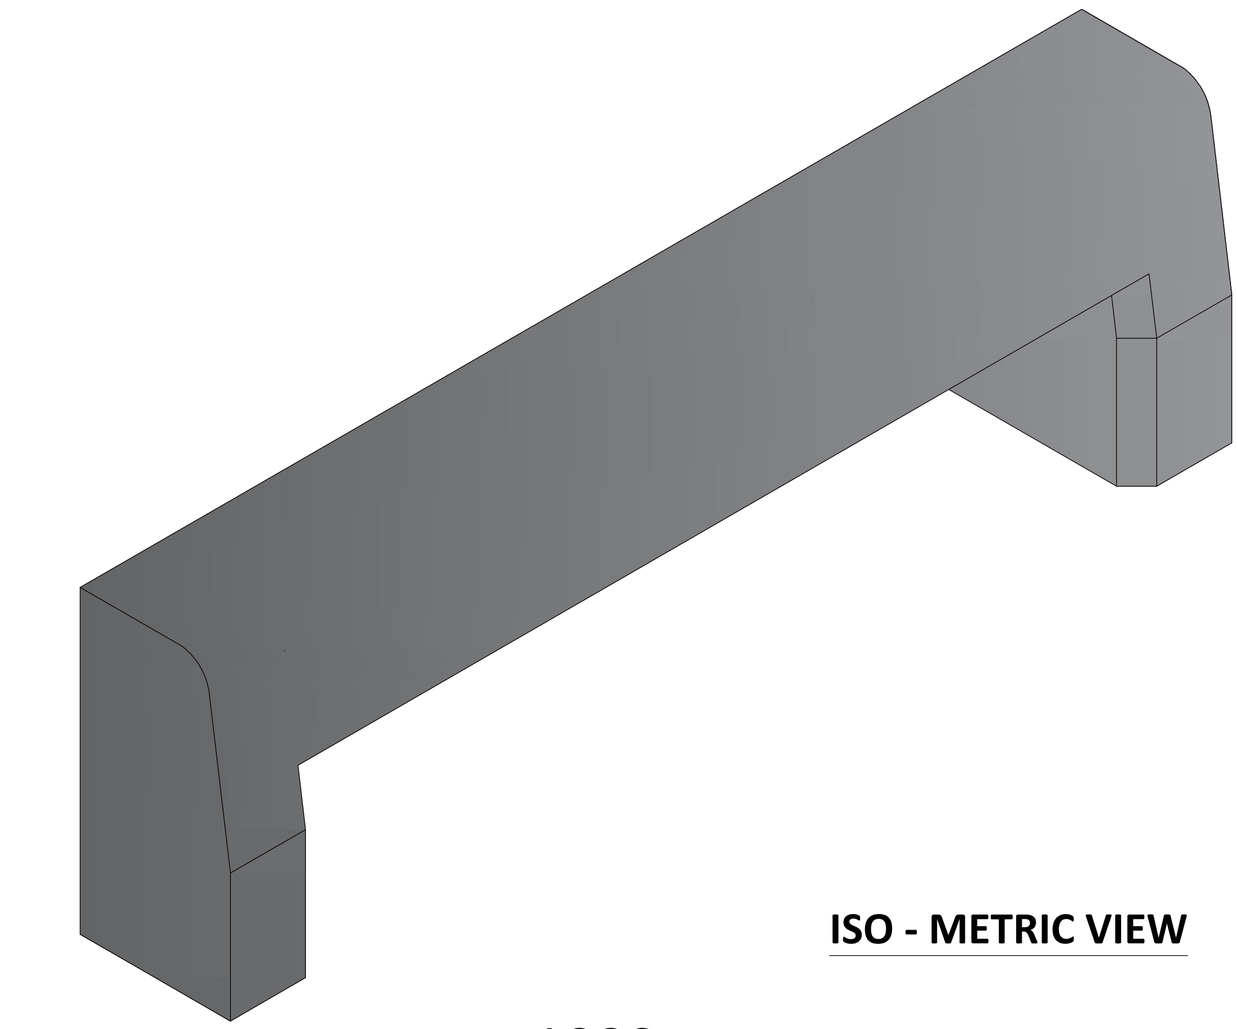

ISO - METRIC VIEW

1000

LENGTH :	1000 mm
WEIGHT PER UNIT:	46kg Each
CONCRETE VOLUME:	0.019m³
CONCRETE MIX:	25 MPa
REINFORCING:	0 KG

FRONT VIEW

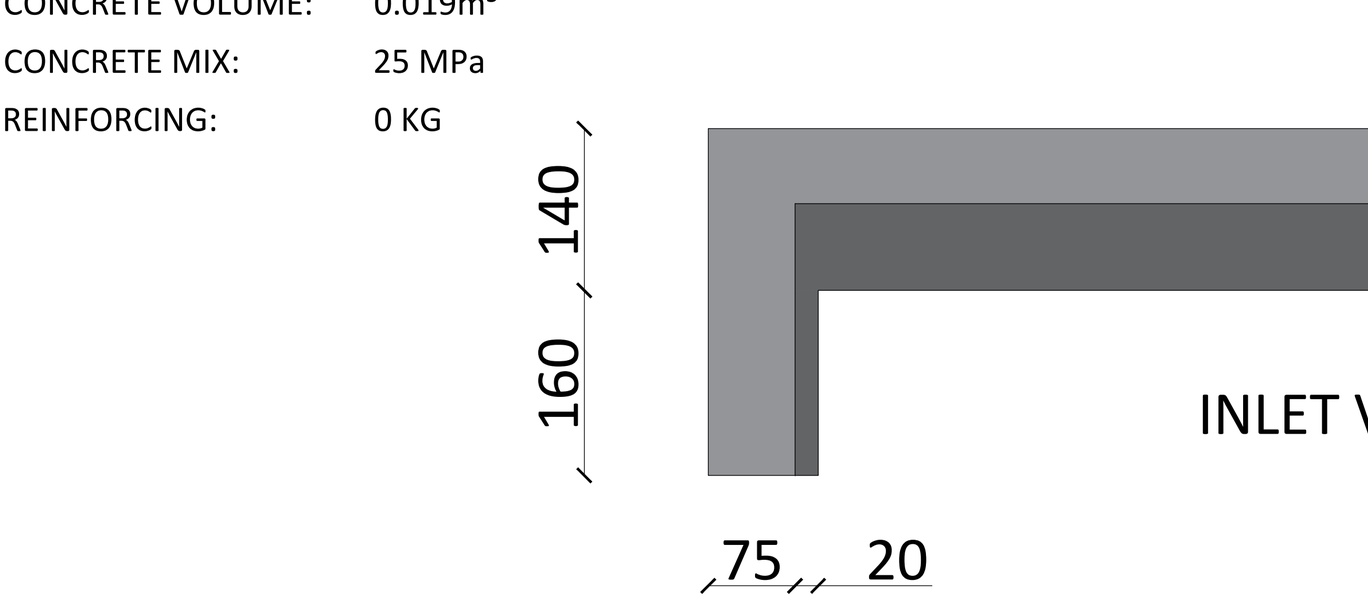

LAYOUT