Cape Concrete Works (Pty) Ltd.
Wimbledon Road, Blackheath, Cape Town, South Africa
capeconcrete.com
info@capeconcrete.com
021 905 1200

CAPE CONCRETE PRECAST BEAMS- SHEET 2 of 5

Drawing no.	CCW - B - 001
Scale: 1 : 20	Sheet Size: A 3
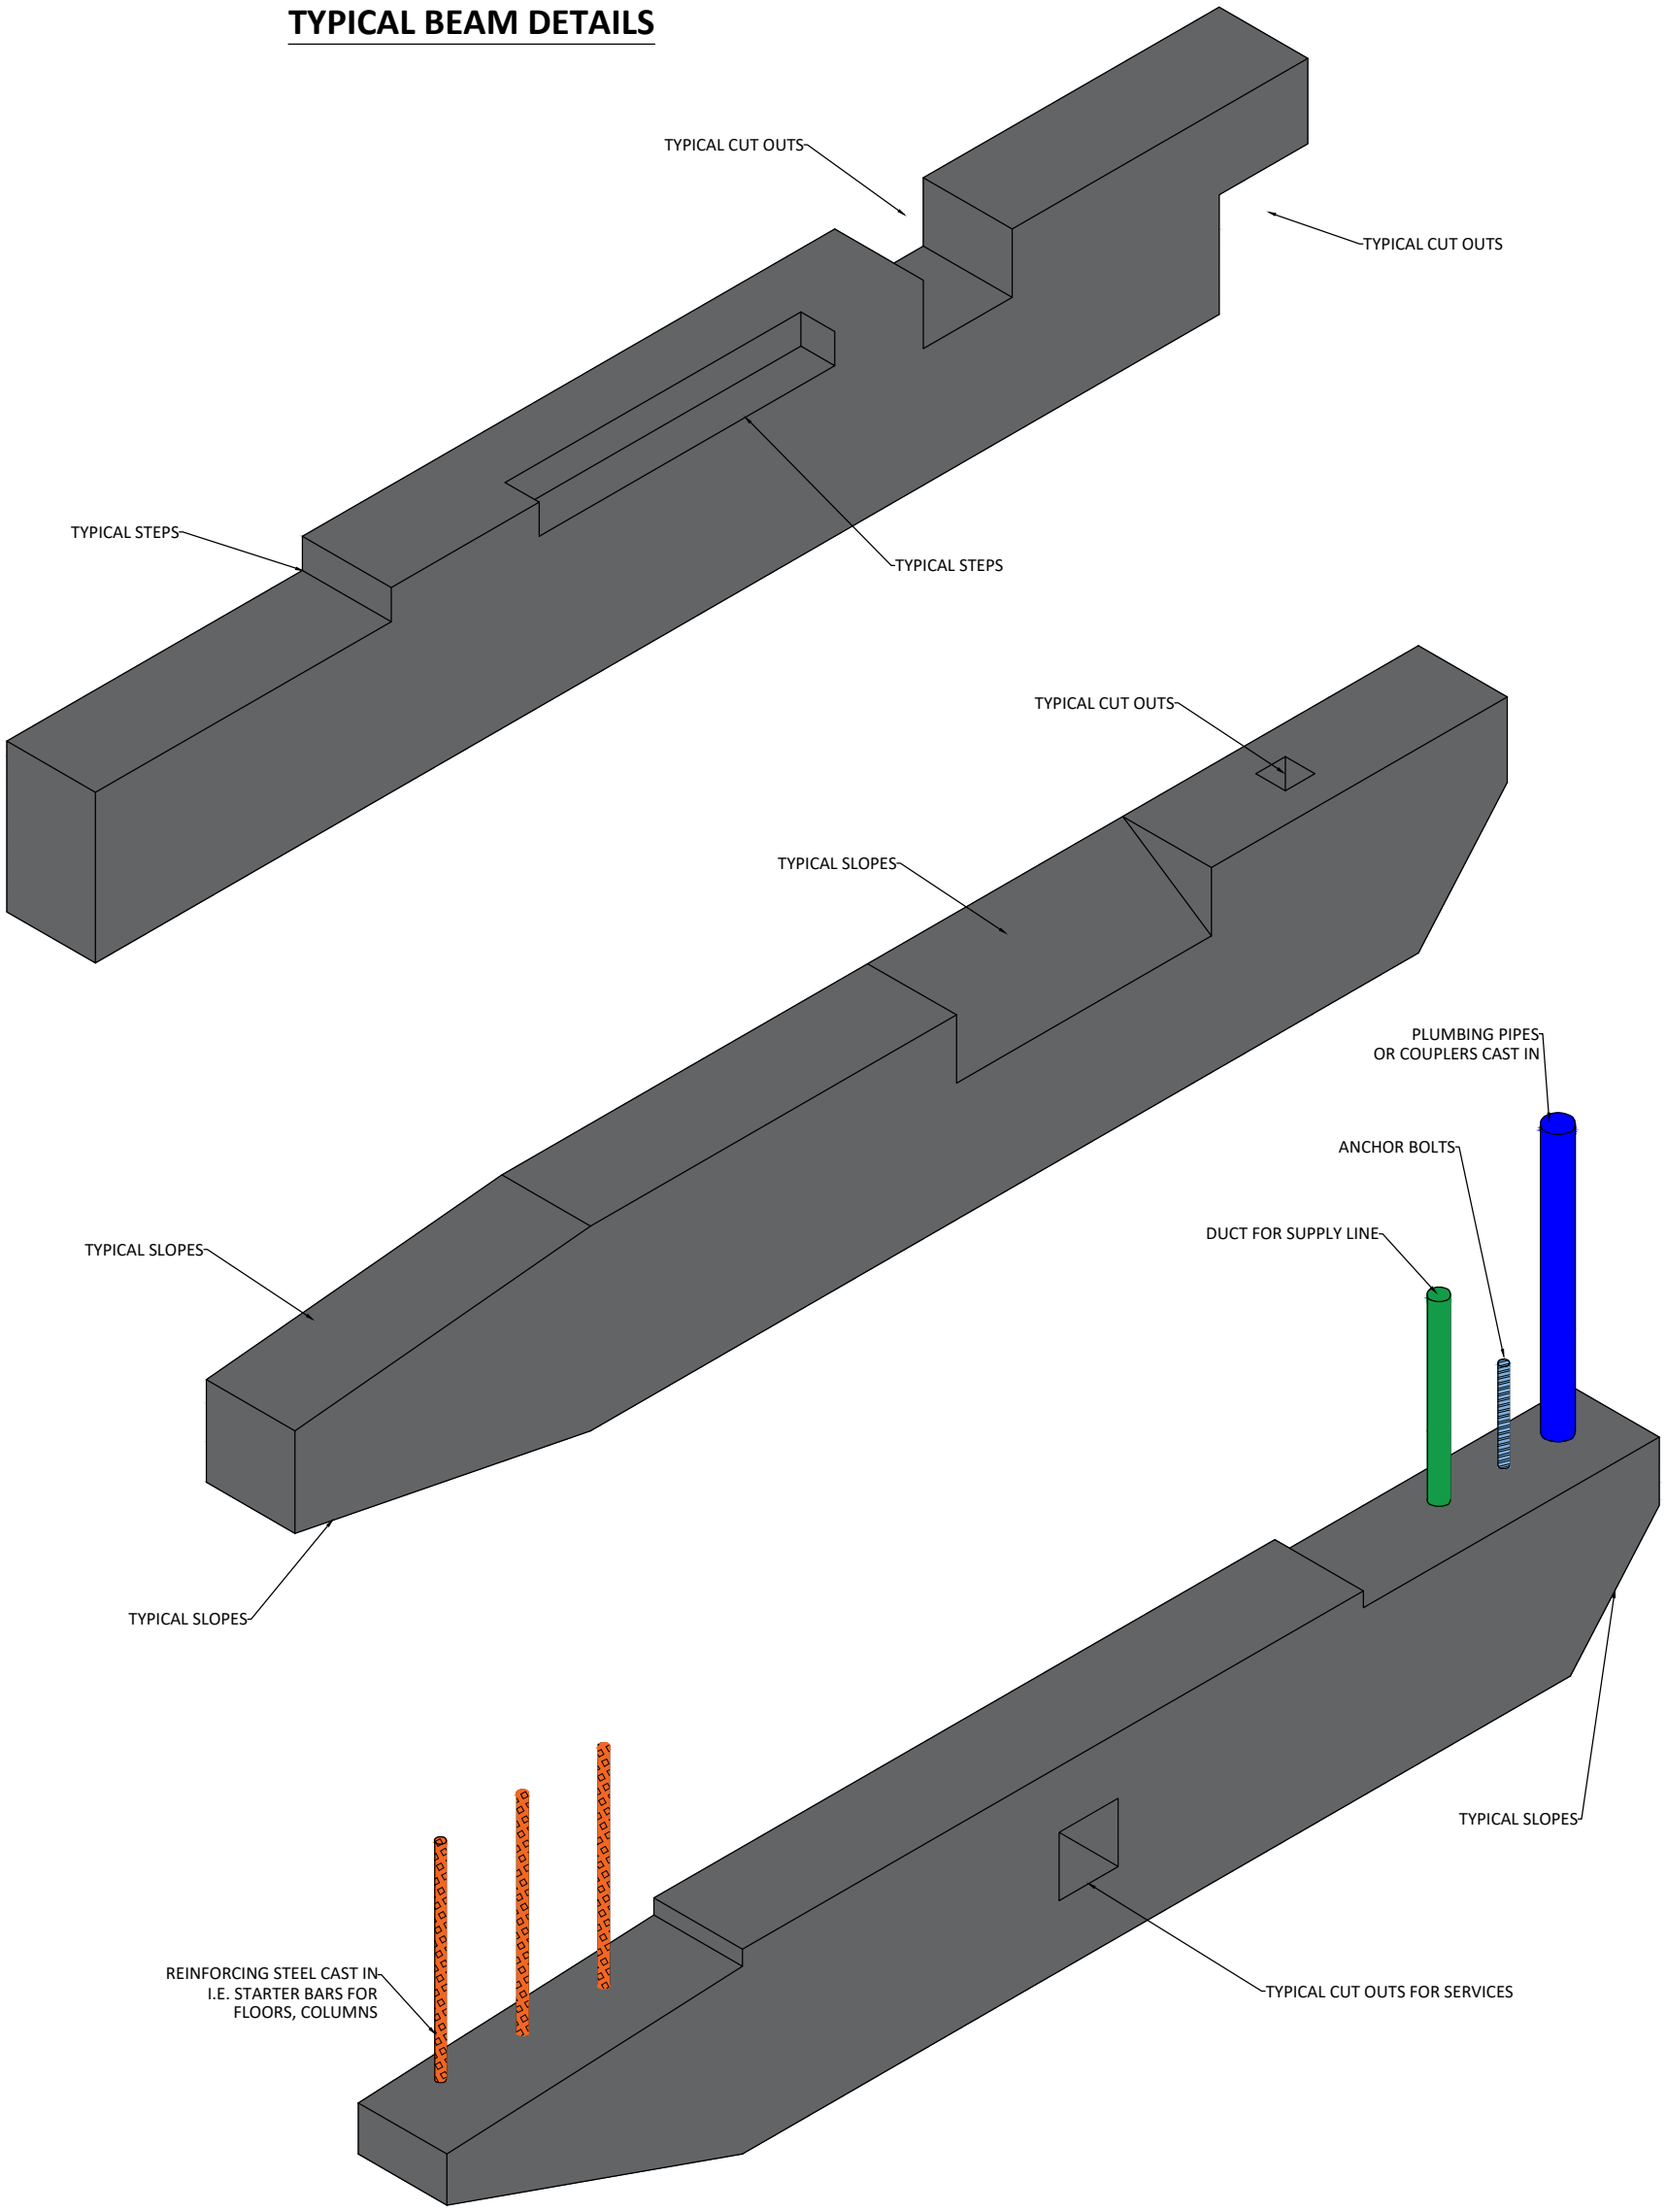
TYPICAL BEAM DETAILS