Cape Concrete Works (Pty) Ltd.

Wimbledon Road, Blackheath, Cape Town, South Africa

capeconcrete.com

info@capeconcrete.com

021 905 1200

CAPE CONCRETE BRAAI SLAB

Drawing no.	CCW - BIB - 001
Scale: 1 : 20	Sheet Size: A 3

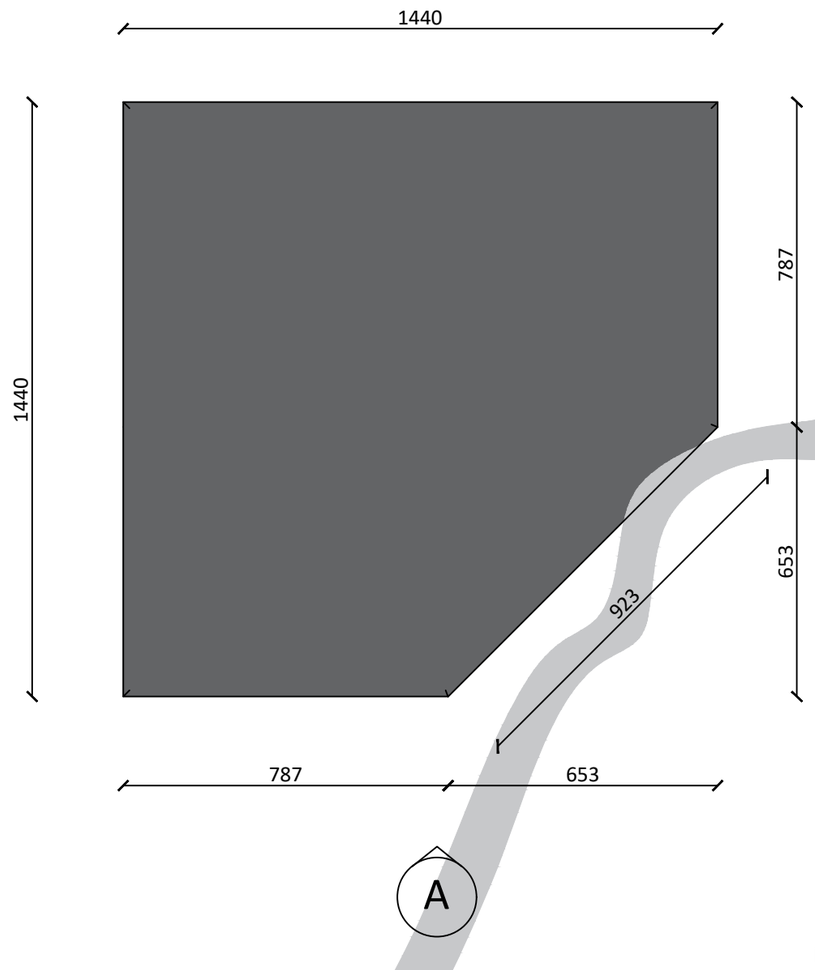

1: 20 TOP LAYOUT

CAPE CONCRETE BRAAI SLAB

CONCRETE VOLUME:	0.21 m³
CONCRETE WEIGHT:	445 kg
REINFORCING:	SEE DRAWING
CCW - BIB - 002	

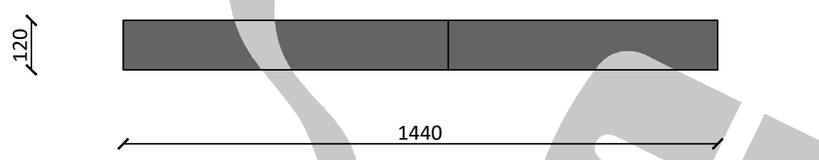
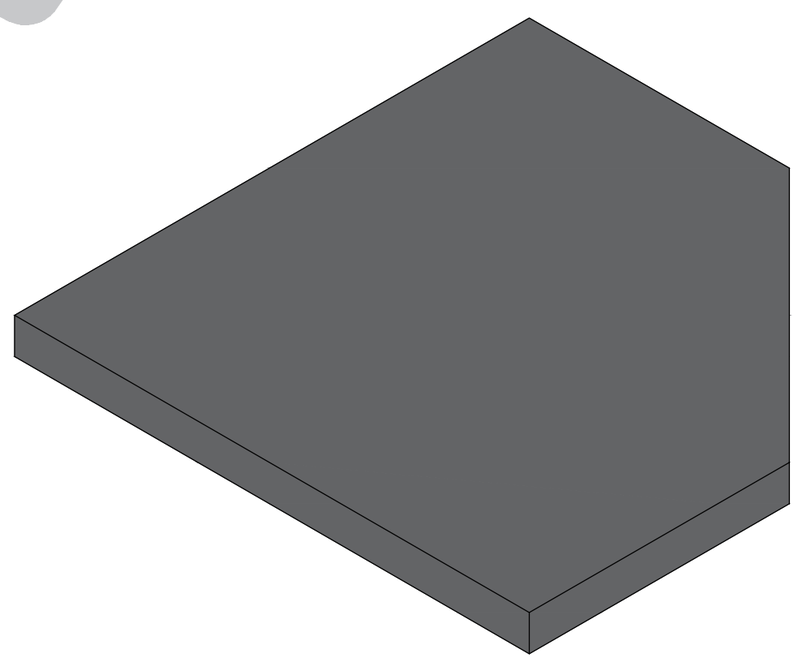
1: 20 VIEW A