A

Cape Concrete Works (Pty) Ltd.

Wimbledon Road, Blackheath, Cape Town, South Africa

capeconcrete.com

info@capeconcrete.com

021 905 1200

CAPE CONCRETE STREET NAME KERB

Drawing no. CCW - CKN - 001

Scale: As Shown

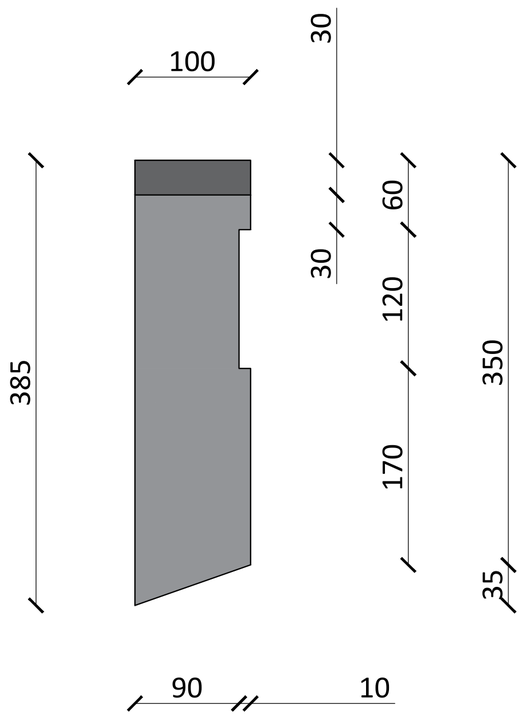

SIDE PROFILE
1:10

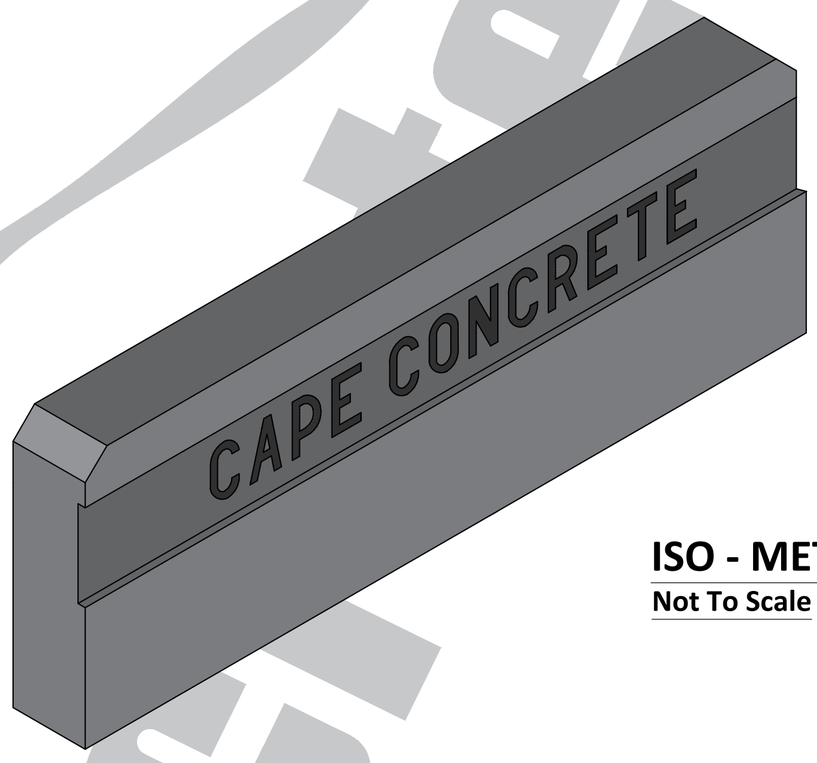

ISO - METRIC VIEW
Not To Scale

LENGTH :	1000 mm
WEIGHT PER UNIT:	85 kg Each
CONCRETE MIX:	25 MPa
REINFORCING:	Un-reinforced

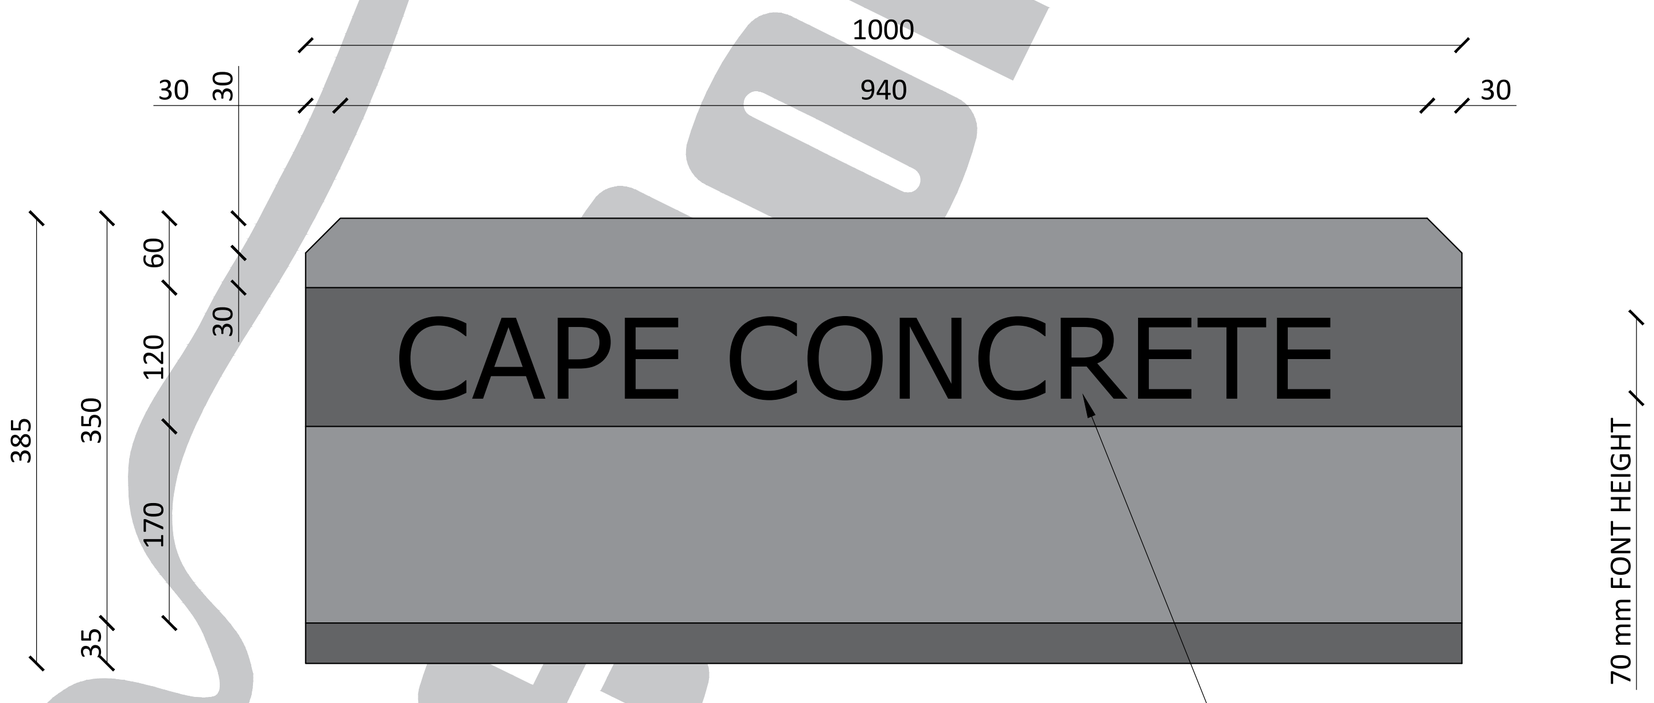

FRONT VIEW
1:10

EMBOSSED TEXT CAST INTO FRONT OF KERB

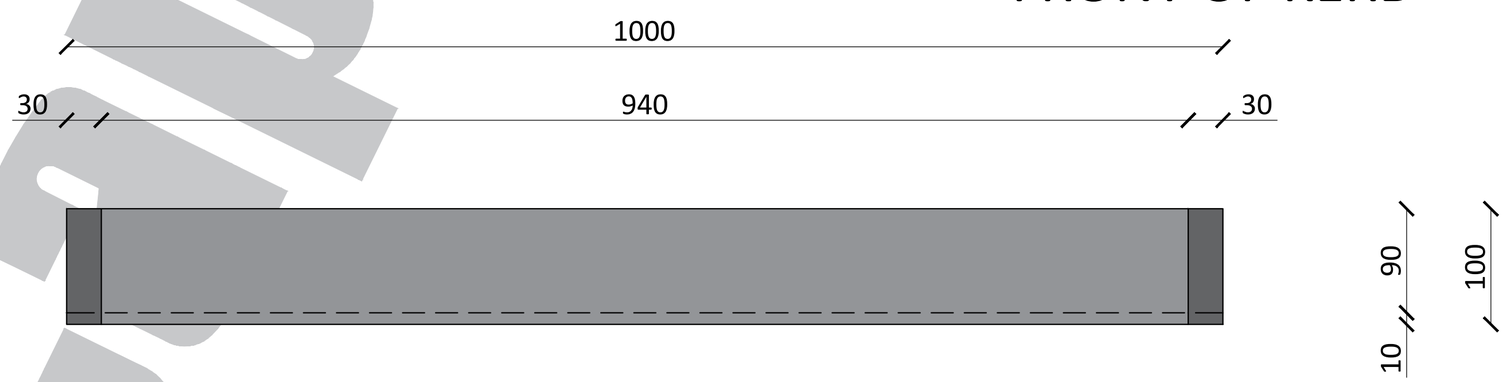

LAYOUT
1:10

Property of Cape Concrete Works (Pty) Ltd. - Trading hours, 07h30 - 16h30 (Monday to Thursday) , 07h30 - 14:30 (Fridays)