Cape Concrete Works (Pty) Ltd.
Wimbledon Road, Blackheath, Cape Town, South Africa
capeconcrete.com
info@capeconcrete.com
021 905 1200

CAPE CONCRETE GARDEN SEAT

CONCRETE VOLUME:	0.316M³
CONCRETE WEIGHT:	775 kg
REINFORCING:	0 kg

CAPE CONCRETE GARDEN SEAT - SHEET 1 of 3

Drawing no.	CCW - GS - 001
Scale:	1 : 10

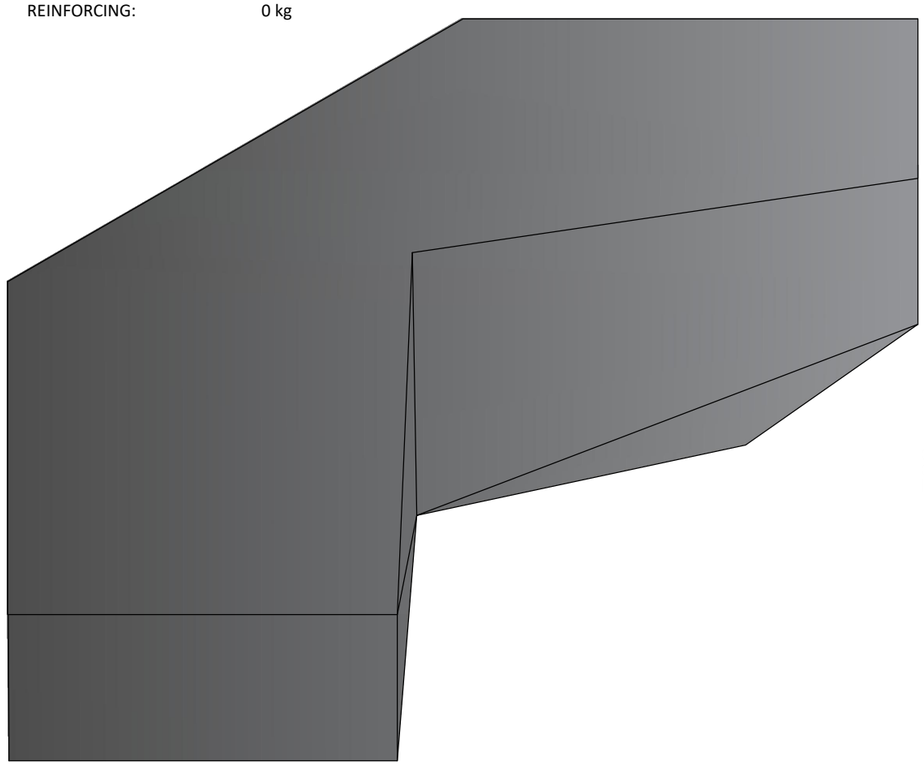

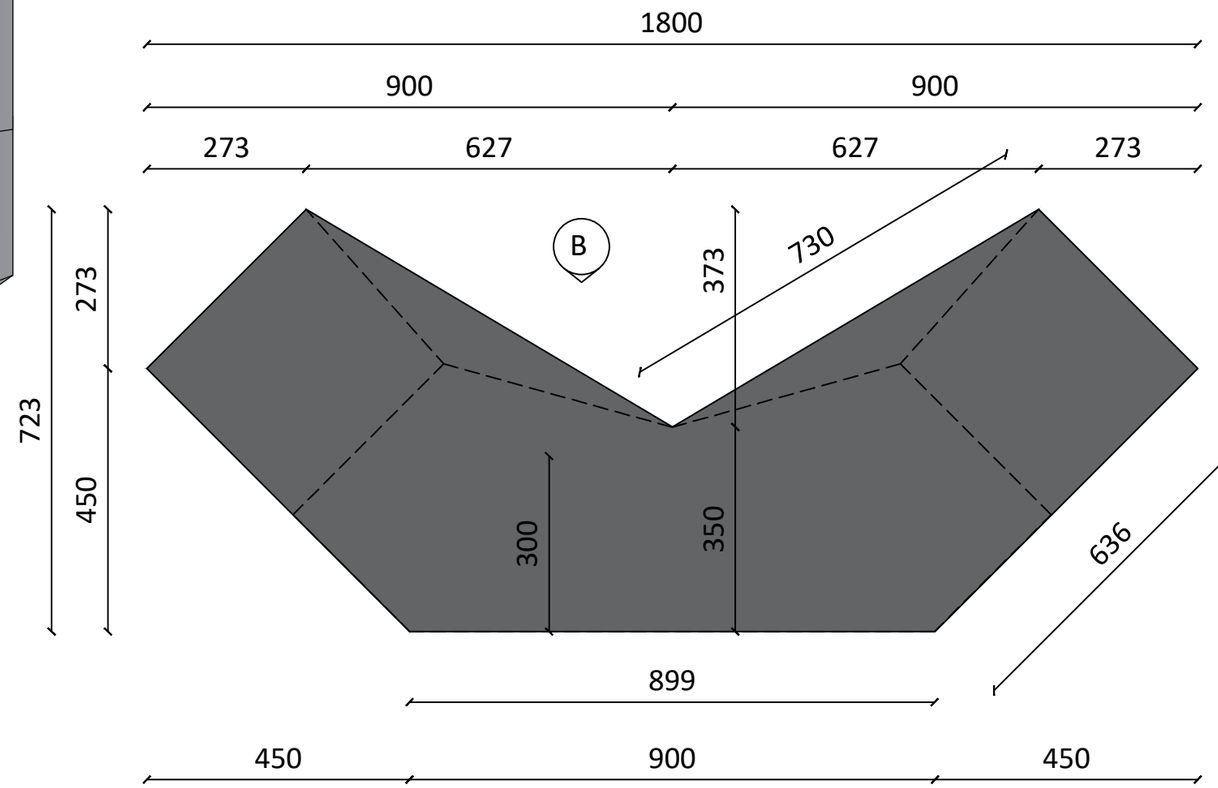

PLACEMENT COMBINATIONS

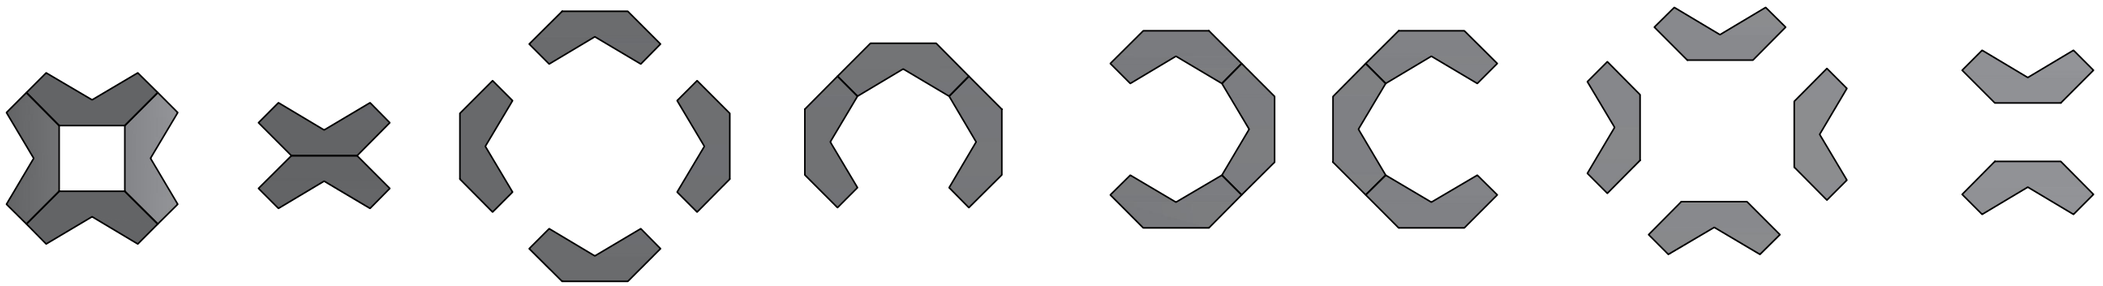

1: 20 TOP LAYOUT

A