Cape Concrete Works (Pty) Ltd.
Wimbledon Road, Blackheath, Cape Town, South Africa
capeconcrete.com
info@capeconcrete.com
021 905 1200

CAPE CONCRETE GARDEN SEAT - SHEET 2 of 3
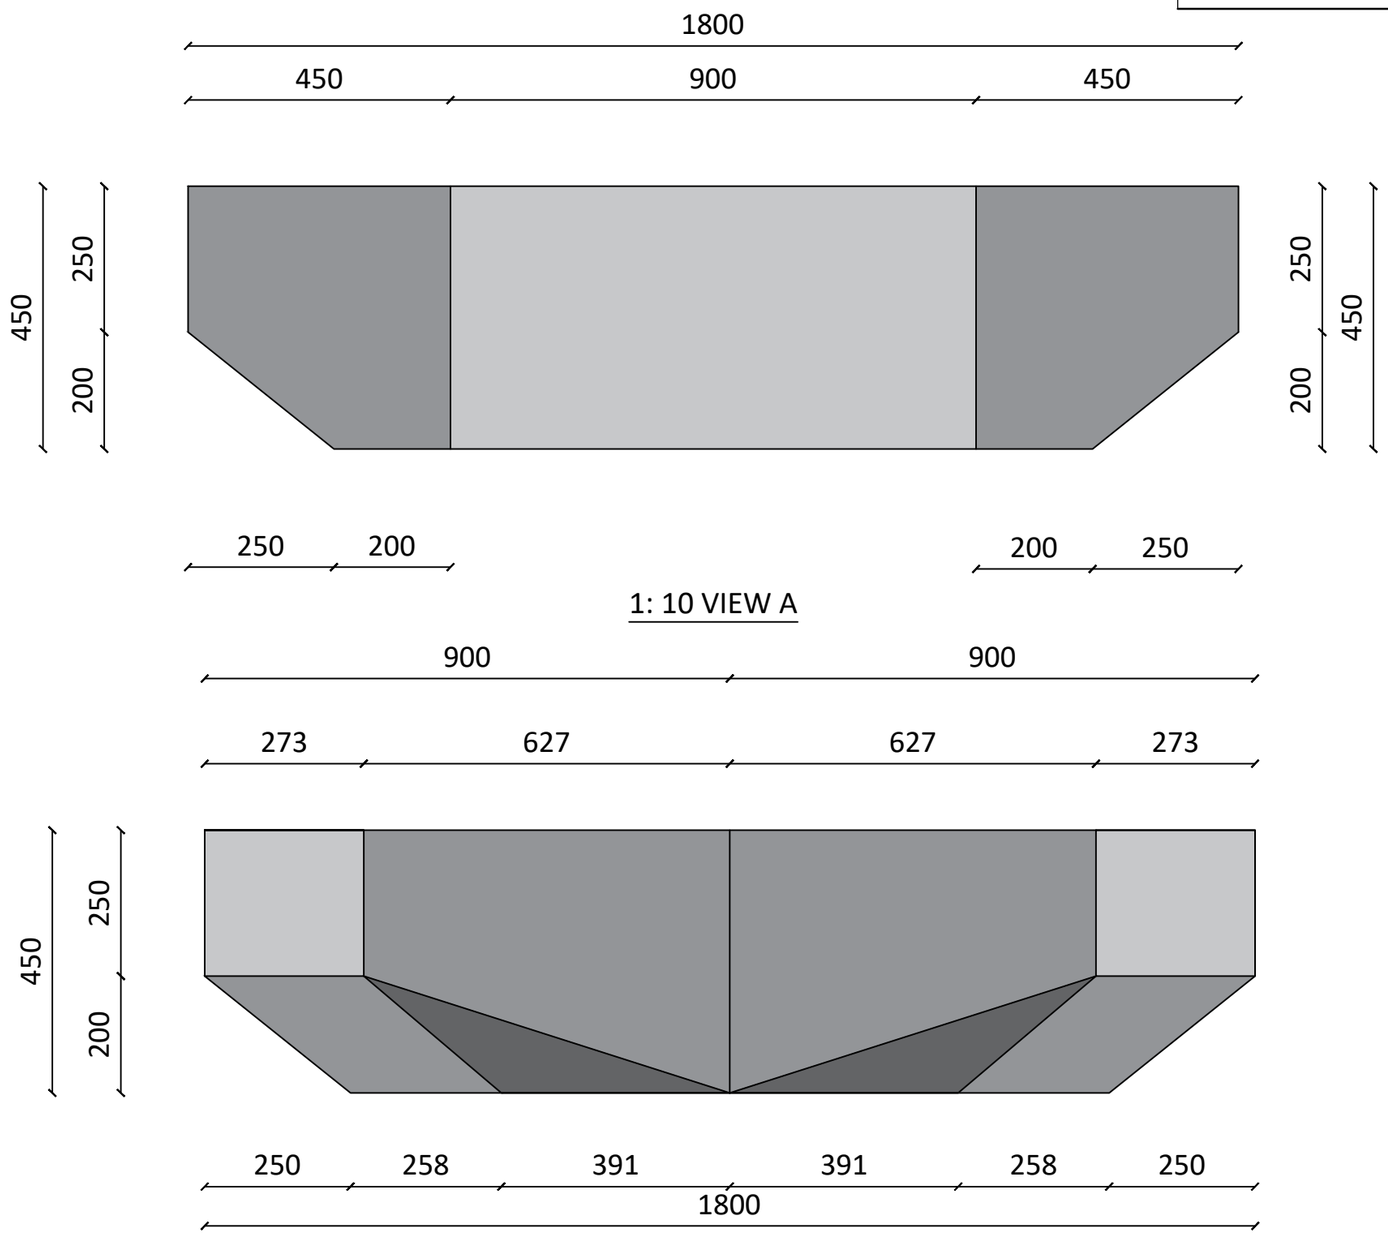
Drawing no. CCW - GS - 002
Scale: 1 : 10