Cape Concrete Works (Pty) Ltd.
Wimbledon Road, Blackheath, Cape Town, South Africa
capeconcrete.com
info@capeconcrete.com
021 905 1200

CAPE CONCRETE GARDEN SEAT - SHEET 3 of 4

Drawing no.	CCW - GS - 003
Scale:	1 : 10

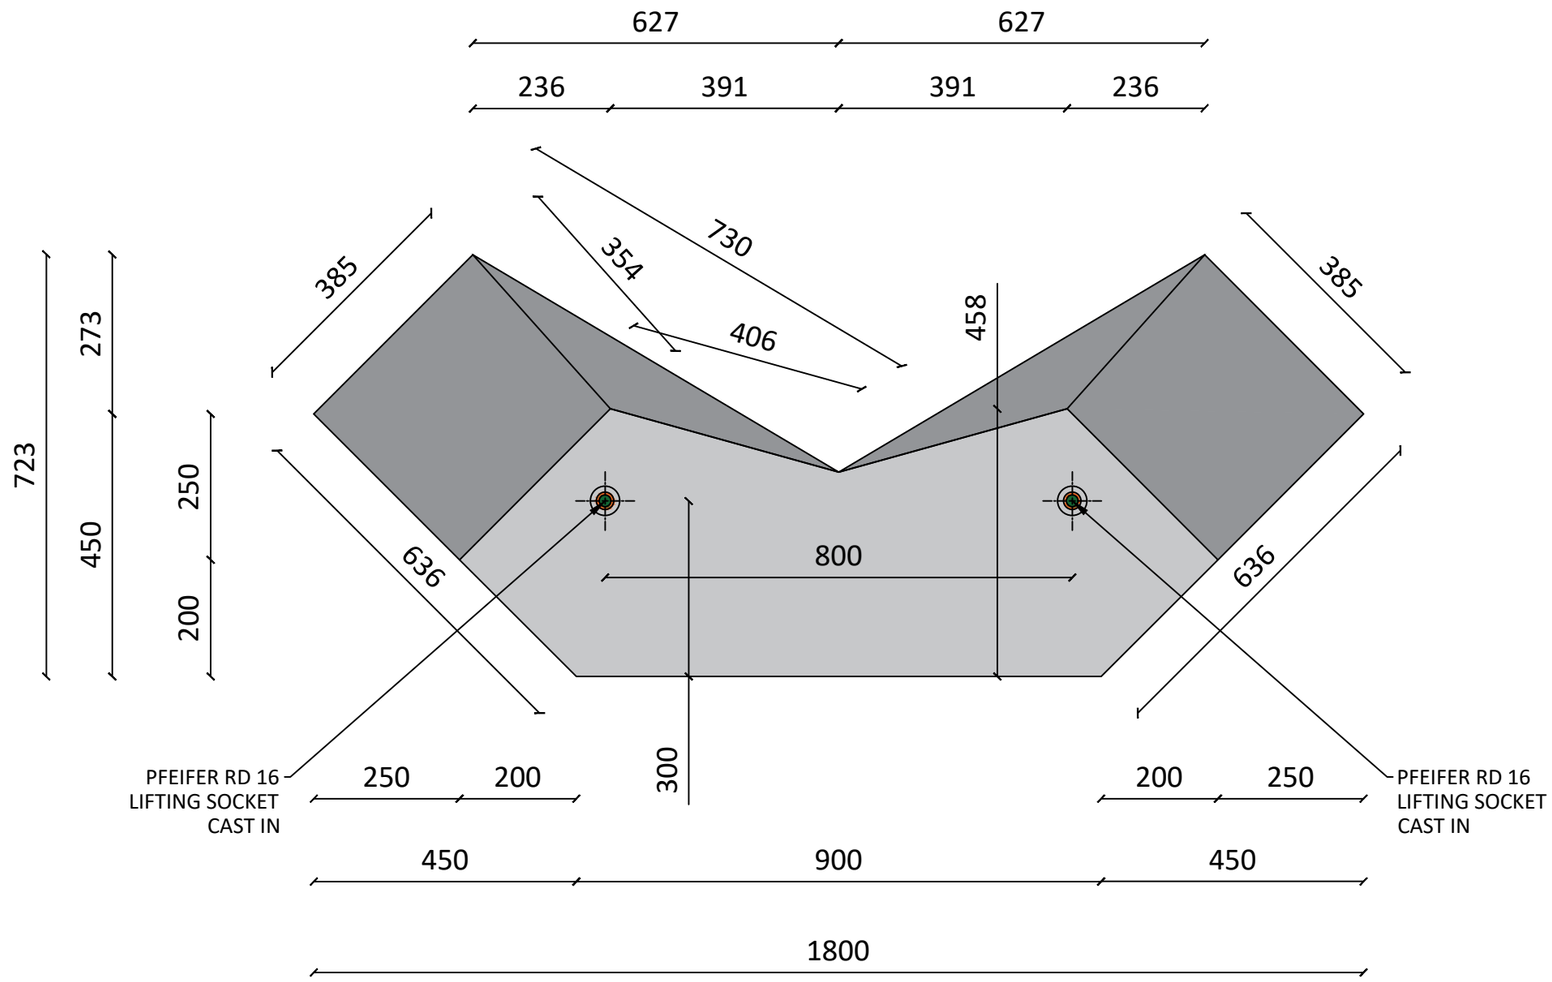

1: 20 BOTTOM LAYOUT