Cape Concrete Works (Pty) Ltd.
Wimbledon Road, Blackheath, Cape Town, South Africa
capeconcrete.com
info@capeconcrete.com
021 905 1200

CAPE CONCRETE TRAPEZOIDAL BASE SLAB

Drawing no. CCW - TBS - 001
Scale: 1 : 20
Sheet Size: A 3

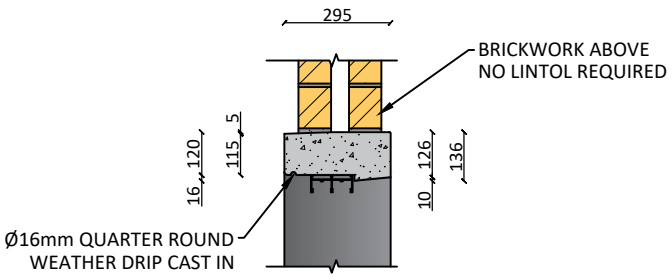

DETAIL 1 / TOP RAIL PROFILE

CAPE CONCRETE SLIDING DOOR FRAME

WEIGHT PER UNIT:	64 kg Each
CONCRETE VOLUME:	0.026 m³
CONCRETE MIX:	25 MPa
REINFORCING:	SEE DWG. CCW - SDF - 002

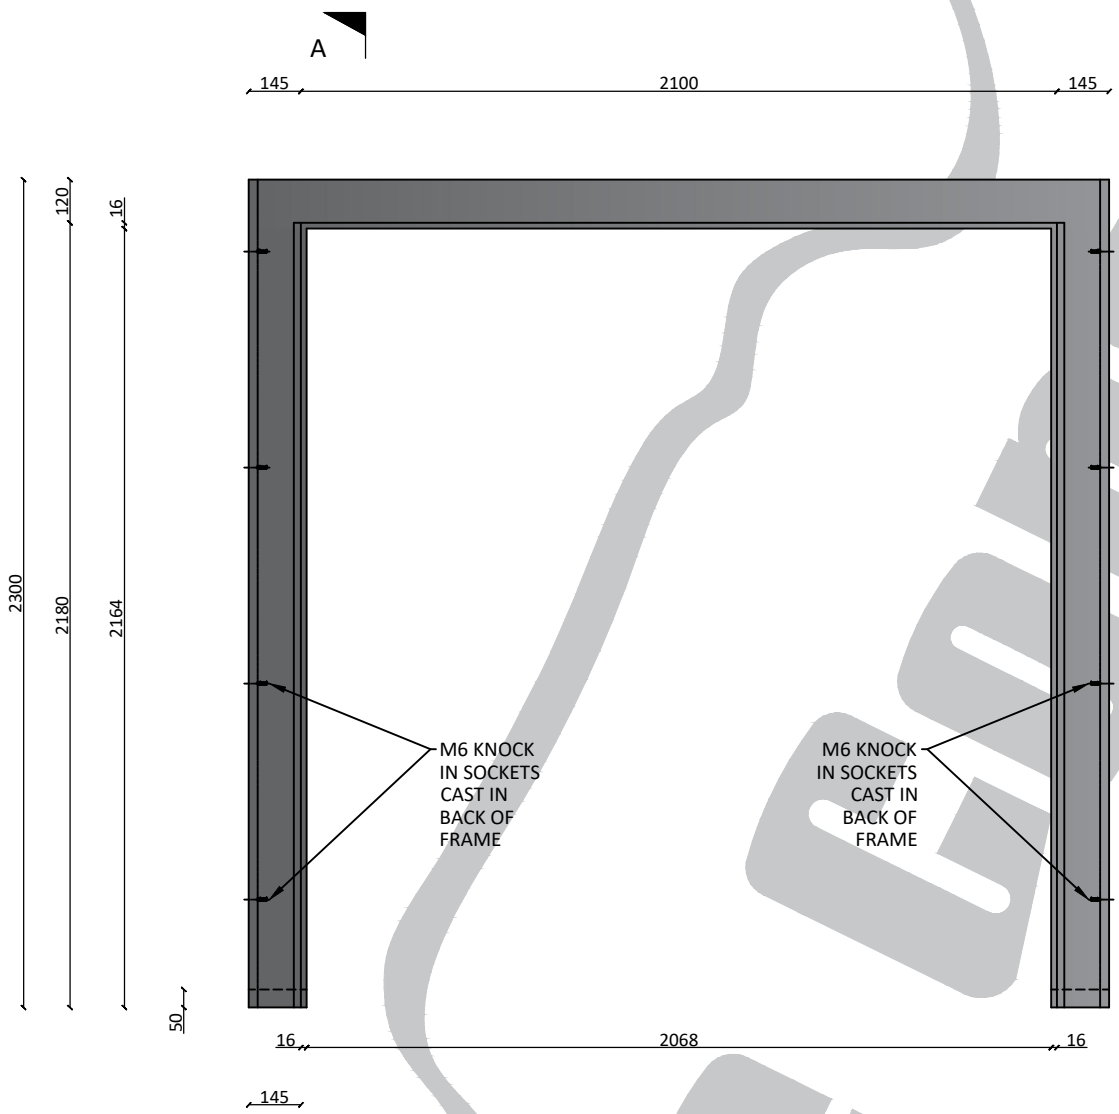

FRONT VIEW

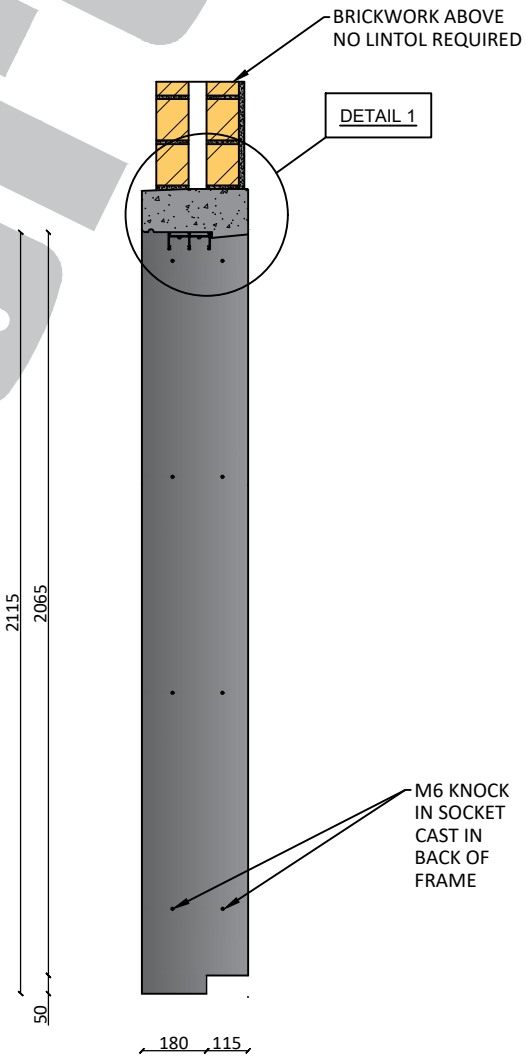

SECTIONAL ELEVATION A - A

SECTIONAL LAYOUT AND SIDE LEG PROFILES