Cape Concrete Works (Pty) Ltd.
Wimbledon Road, Blackheath, Cape Town, South Africa
capeconcrete.com
info@capeconcrete.com
021 905 1200

CAPE CONCRETE BRAAI SLAB

Drawing no.	CCW - GTT - 001
Scale: 1 : 20	Sheet Size: A 3

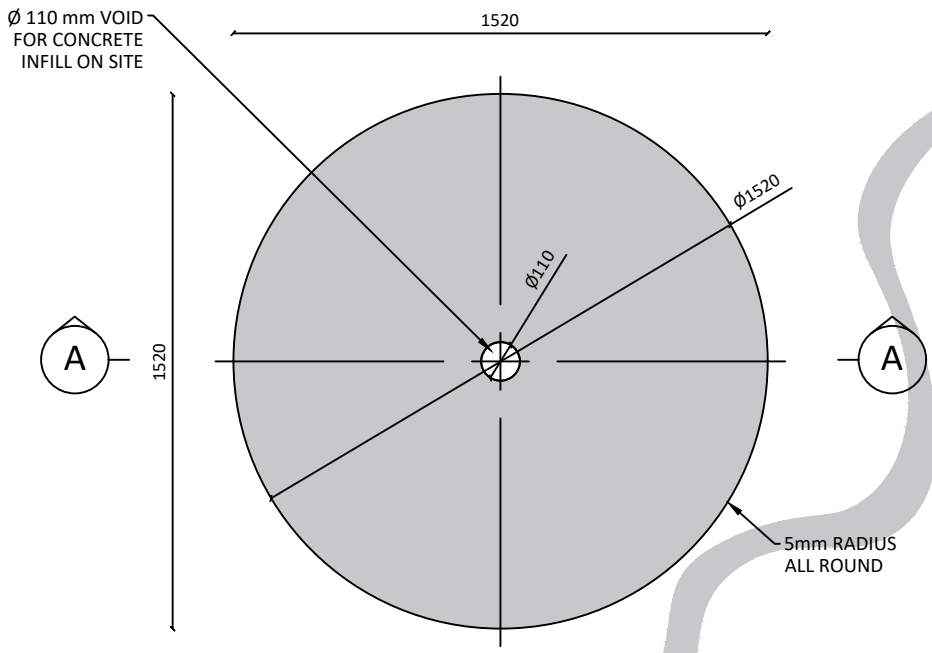

1: 20 TOP LAYOUT

CAPE CONCRETE OUTDOOR TABLE SLAB

CONCRETE VOLUME:	0.182 m³
CONCRETE WEIGHT:	445 kg
REINFORCING:	SEE DRAWING CCW - GTT - 002

1: 20 TOP LAYOUT

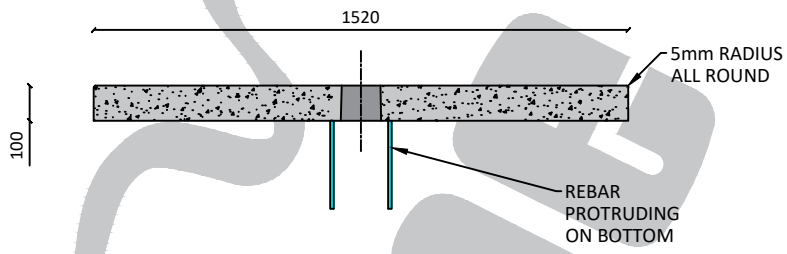

1: 20 SECTION A - A

Property of Cape Concrete Works (Pty) Ltd. - Trading hours, 07h30 - 16h30 (Monday to Thursday) , 07h30 - 14:30 (Fridays)