B

Cape Concrete Works (Pty) Ltd.

Wimbledon Road, Blackheath, Cape Town, South Africa

capeconcrete.com

info@capeconcrete.com

021 905 1200

CAPE CONCRETE TREE SURROUND

Drawing no. CCW - GTS - 001

Scale: 1 : 10

WEIGHT PER UNIT: 59 kg Each

CONCRETE VOLUME: 0.024 m³

CONCRETE MIX: 25 MPa

REINFORCING: Un-reinforced

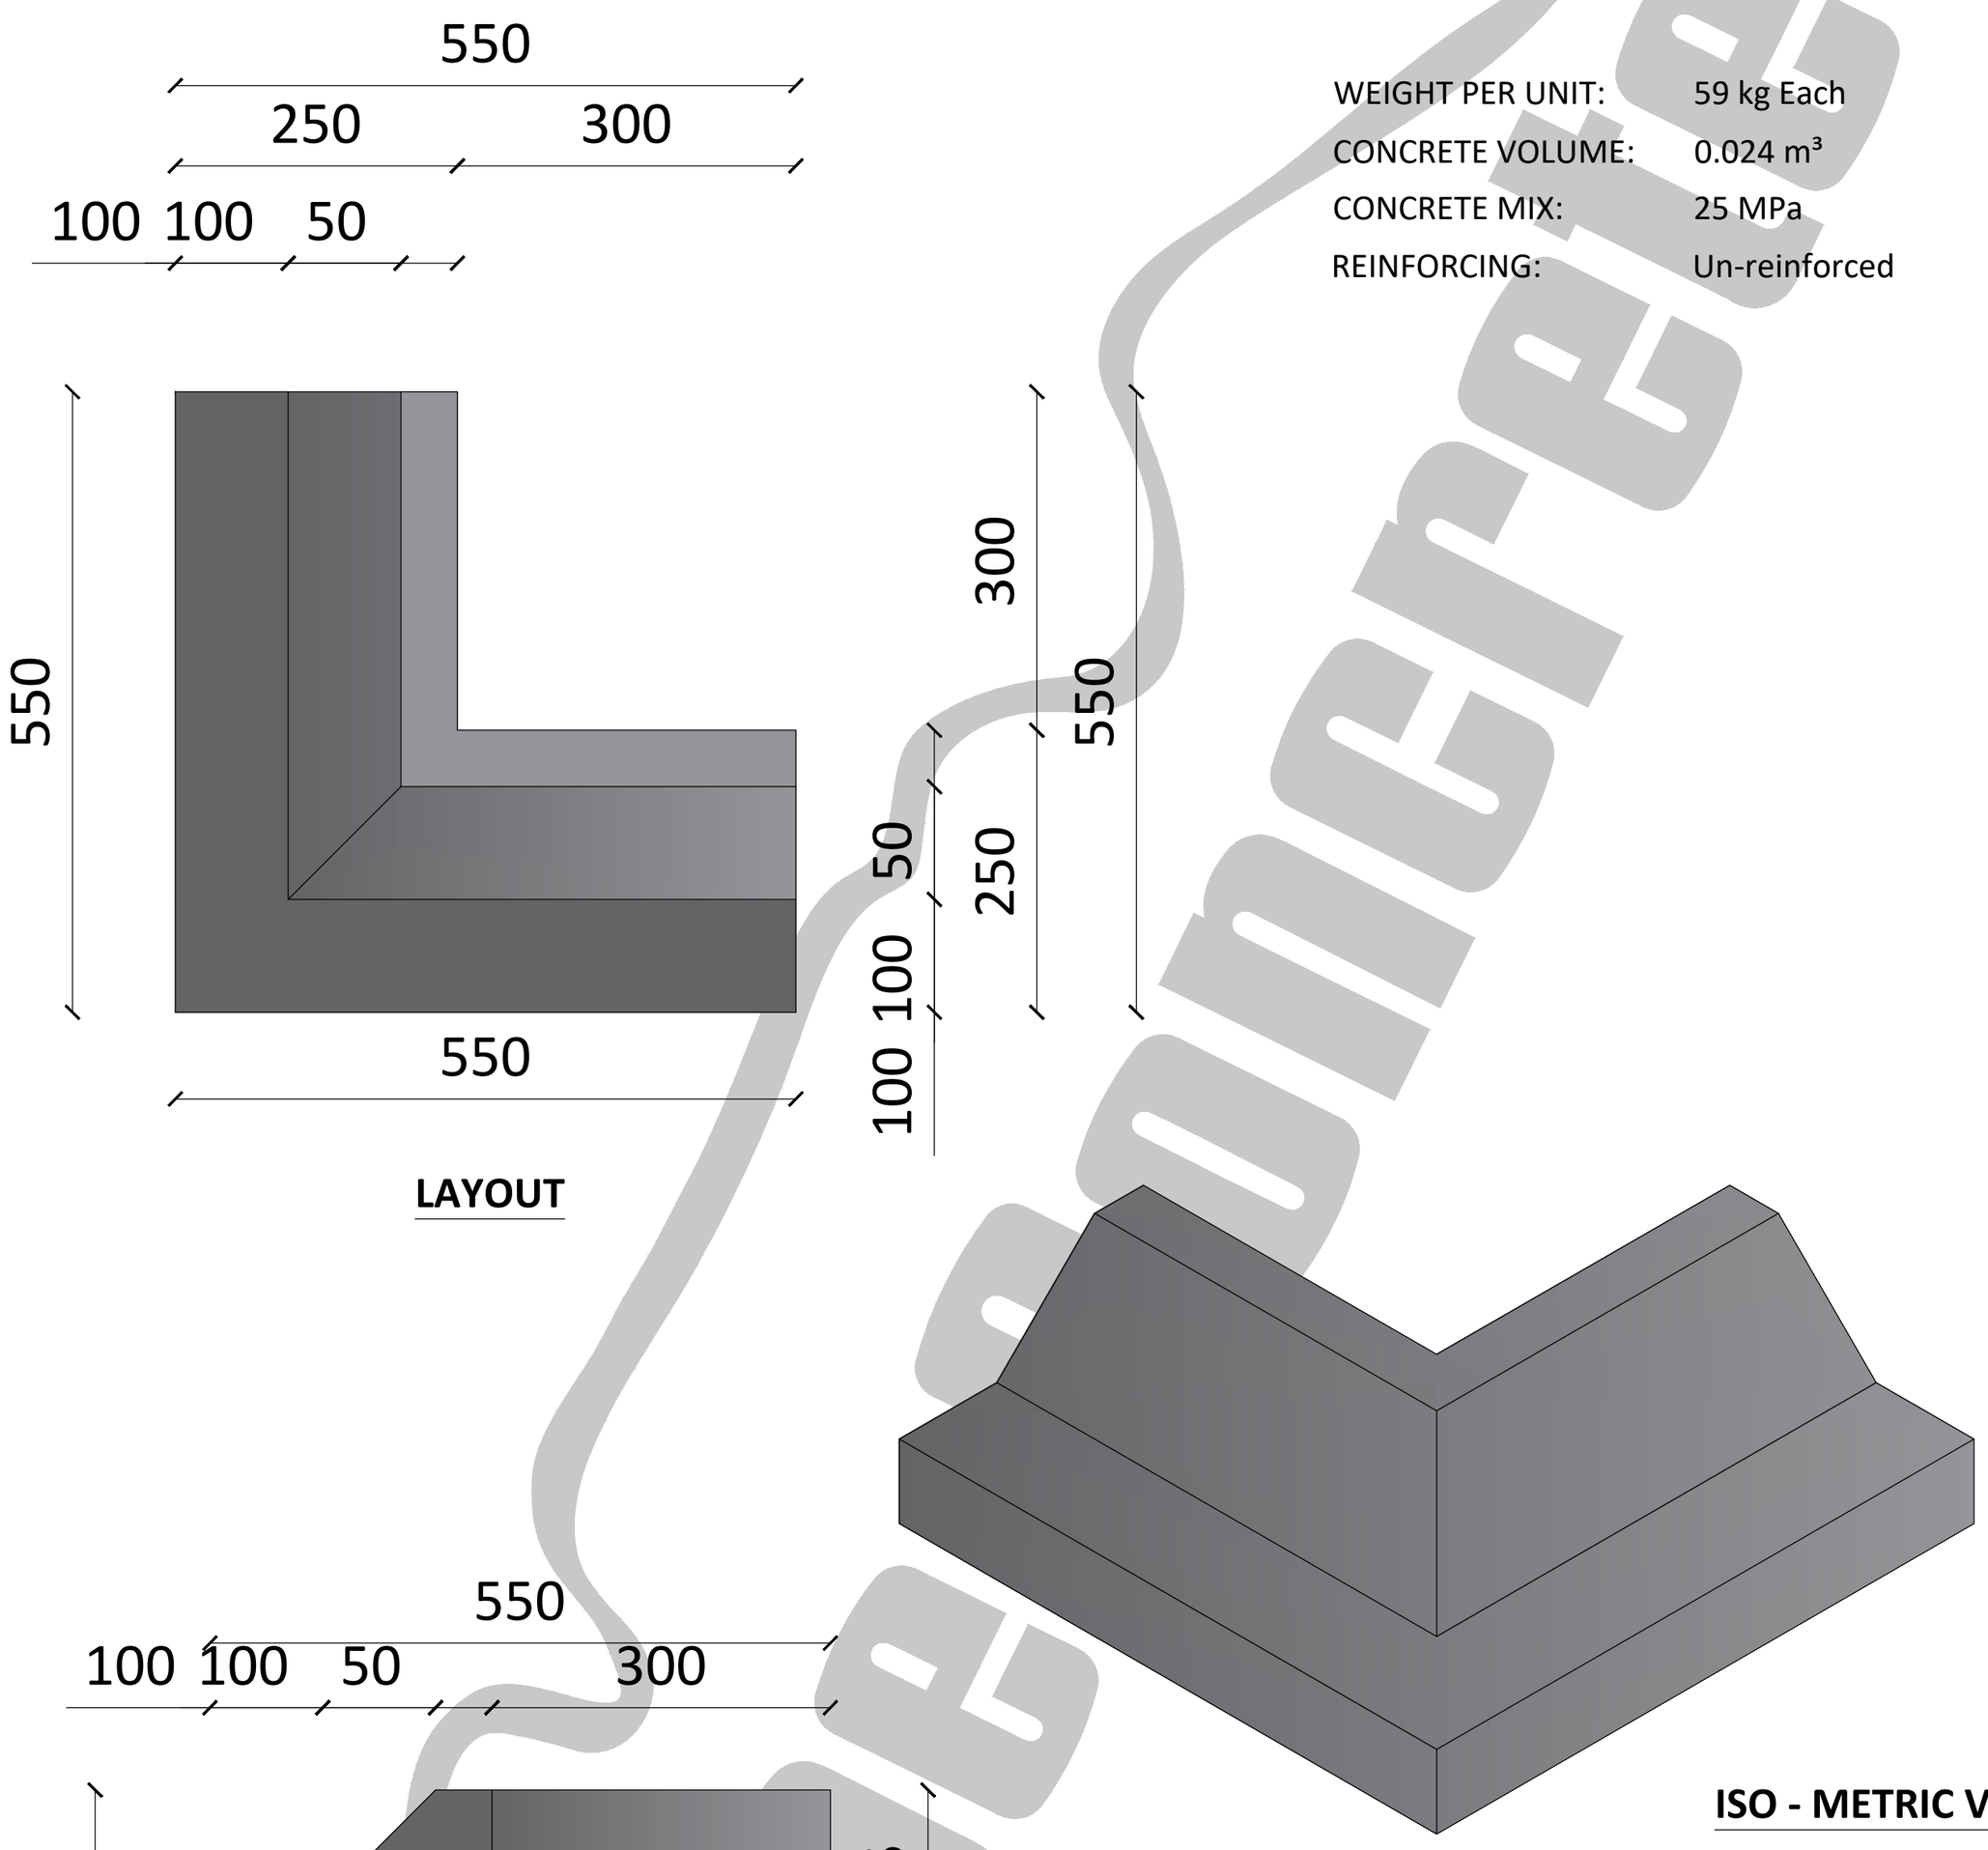

LAYOUT

ISO - METRIC VIEW

SIDE PROFILE

Property of Cape Concrete Works (Pty) Ltd. - Trading hours, 07h30 - 16h30 (Monday to Thursday) , 07h30 - 14:30 (Fridays)