Cape Concrete Works (Pty) Ltd.

Wimbledon Road, Blackheath, Cape Town, South Africa

capeconcrete.com

info@capeconcrete.com

021 905 1200

CAPE CONCRETE 120 mm THICK HOLLLOW CORE SLAB

Drawing no.	CCW - HC - 001
Scale: 1 : 20	Sheet Size: A 3

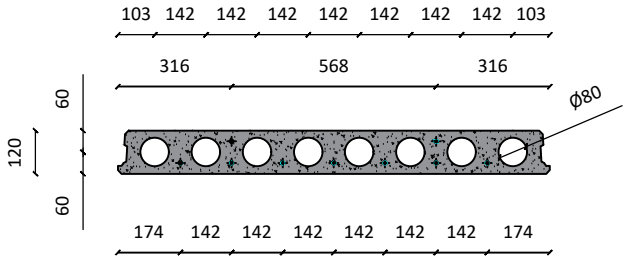

120 mm THICK HOLLOW CORE SLAB PROFILE

120 mm THICK HOLLOW CORE SLAB WIRE PROFILES

HC 120 F 7

HC 120 F 6

HC 120 F 5

HC 120 F 4

Property of Cape Concrete Works (Pty) Ltd. Trading hours: 07h30 - 16h30 (Monday to Thursday) - 07h30 - 14:30 (Friday)