Cape Concrete Works (Pty) Ltd.

Wimbledon Road, Blackheath, Cape Town, South Africa

capeconcrete.com

info@capeconcrete.com

021 905 1200

CAPE CONCRETE 120 mm THICK HOLLLOW CORE WALL SLAB / PANEL

Drawing no.	CCW - HCW - 001
Scale: 1 : 20	Sheet Size: A 3

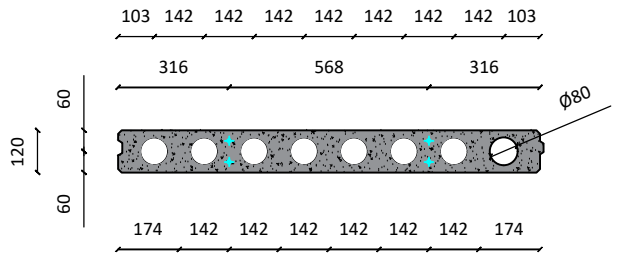

120 mm THICK HOLLOW CORE SLAB PROFILE

120 mm THICK HOLLOW CORE SLAB WIRE PROFILES

2 x 9,53mm STRAND

HC 120 W 4

2 x 9,53mm STRAND

2 x 9,53mm STRAND

HC 120 W 8

2 x 9,53mm STRAND