Cape Concrete Works (Pty) Ltd.

Wimbledon Road, Blackheath, Cape Town, South Africa

capeconcrete.com

info@capeconcrete.com

021 905 1200

CAPE CONCRETE 150 mm THICK HOLLLOW CORE SLAB

Drawing no.	CCW - HC - 002
Scale: 1 : 20	Sheet Size: A 3

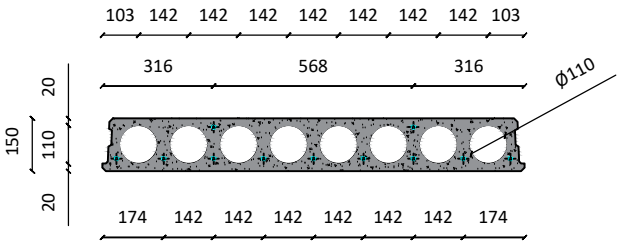

150 mm THICK HOLLOW CORE SLAB PROFILE

150 mm THICK HOLLOW CORE SLAB WIRE PROFILES

150 mm THICK HOLLOW CORE SLAB WIRE PROFILES

HC 150 F 9

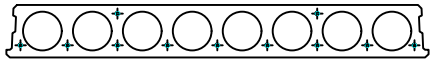

2 x 9,53mm STRAND

9 x 9,53mm STRAND

HC 150 F 8

2 x 9,53mm STRAND

8 x 9,53mm STRAND

HC 150 F 7

2 x 9,53mm STRAND

7 x 9,53mm STRAND

HC 150 F 6

2 x 9,53mm STRAND

6 x 9,53mm STRAND

HC 150 F 5

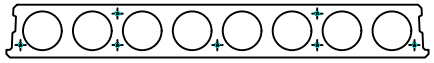

2 x 9,53mm STRAND

5 x 9,53mm STRAND