Cape Concrete Works (Pty) Ltd.

Wimbledon Road, Blackheath, Cape Town, South Africa

capeconcrete.com

info@capeconcrete.com

021 905 1200

CAPE CONCRETE 150 mm THICK HOLLLOW CORE WALL SLAB / PANEL

Drawing no.	CCW - HCW - 002
Scale: 1 : 20	Sheet Size: A 3

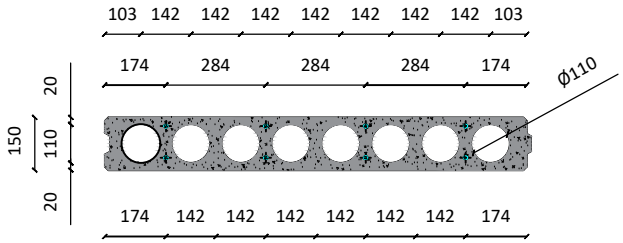

150 mm THICK HOLLOW CORE SLAB PROFILE

120 mm THICK HOLLOW CORE SLAB WIRE PROFILES

HC 150 W 4

HC 150 W 8