Cape Concrete Works (Pty) Ltd.

Wimbledon Road, Blackheath, Cape Town, South Africa

capeconcrete.com

info@capeconcrete.com

021 905 1200

CAPE CONCRETE 200 mm THICK HOLLLOW CORE SLAB

Drawing no.	CCW - HC - 003
Scale: 1 : 20	Sheet Size: A 3

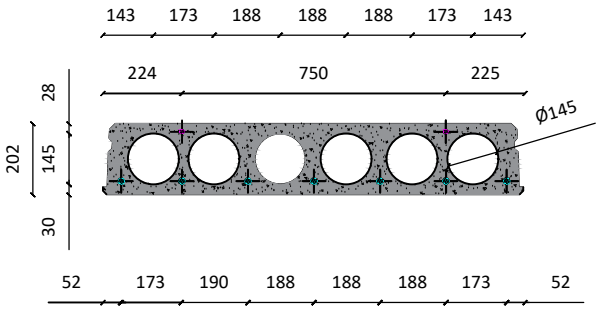

200 mm THICK HOLLOW CORE SLAB PROFILE

150 mm THICK HOLLOW CORE SLAB WIRE PROFILES

HC 200 F 7

2 x 9,53mm STRAND TOP

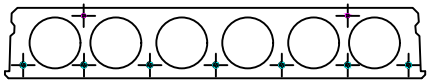

200mm FLOORING - 7 x 12.5 mm STRAND