**Cape Concrete Works (Pty) Ltd.**

**Wimbledon Road, Blackheath, Cape Town, South Africa**

**capeconcrete.com**

**info@capeconcrete.com**

**021 905 1200**

# CAPE CONCRETE MANHOLE RINGS - 1000 mm Ø

| Drawing no. | CCW - MB - 003 |
|---|---|
| Scale: 1 : 20 | Sheet Size: A 3 |

250

500

750

1000

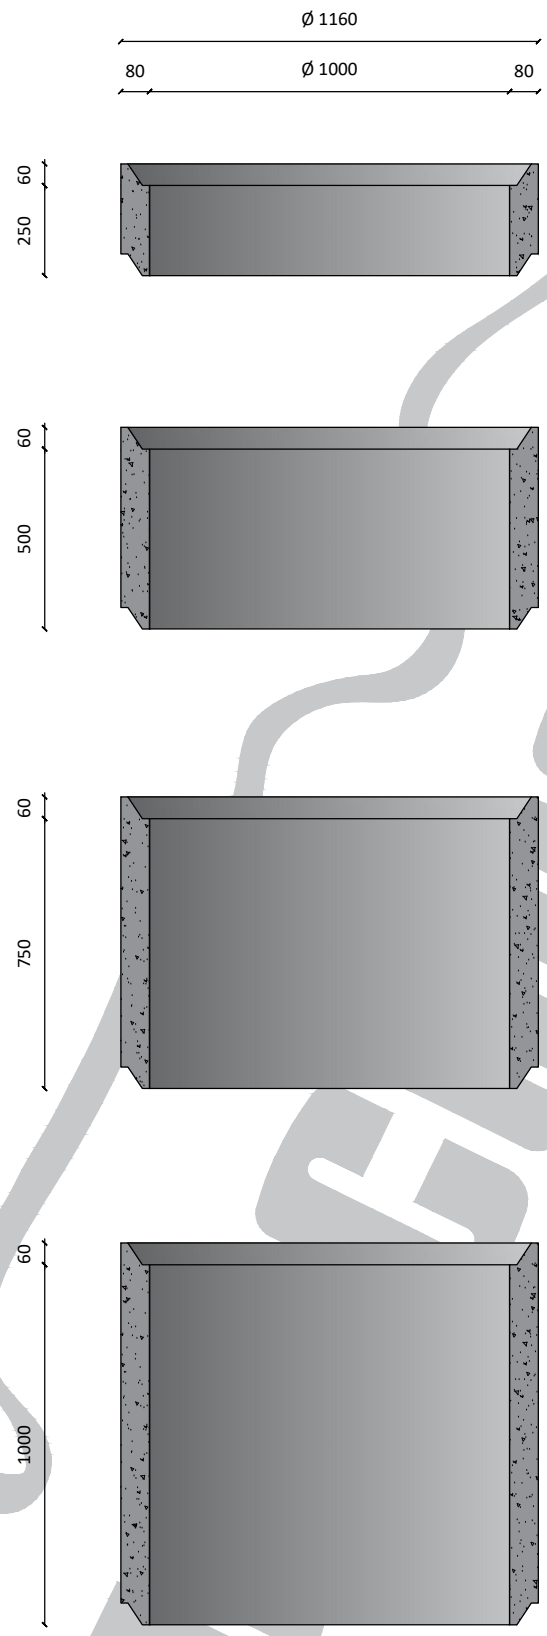


**SECTIONAL ELEVATION**

**Ø 1000 mm**

**MANHOLE RINGS**

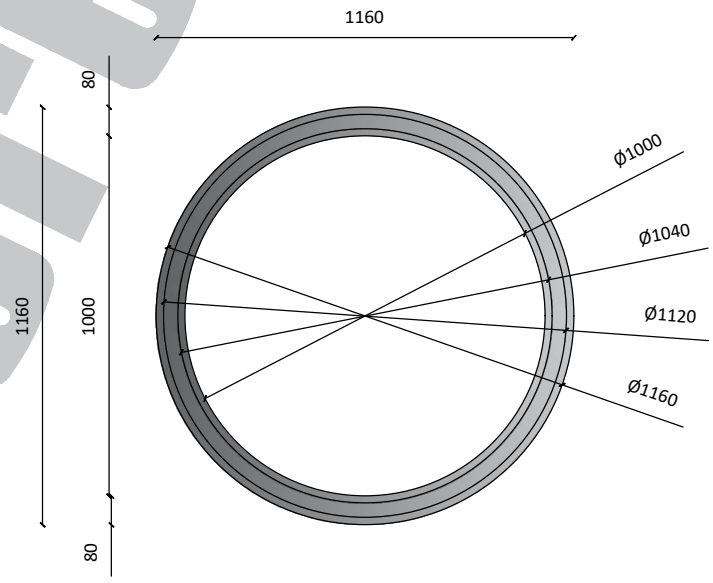


**LAYOUT**

**Ø 1000 mm**

**MANHOLE RINGS**

Property of Cape Concrete Works (Pty) Ltd. - Trading hours, 07h30 - 16h30 (Monday to Thursday) , 07h30 - 14:30 (Fridays)