Cape Concrete Works (Pty) Ltd.

Wimbledon Road, Blackheath, Cape Town, South Africa

capeconcrete.com

info@capeconcrete.com

021 905 1200

CAPE CONCRETE MANHOLE RINGS - 675 mm Ø

Drawing no.	CCW - MB - 005
Scale: 1 : 20	Sheet Size: A 3

300

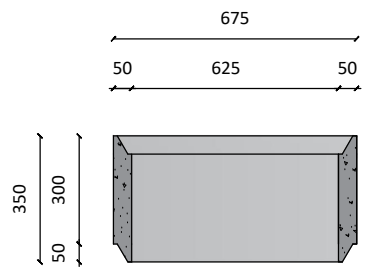

150

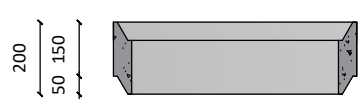

SECTIONAL ELEVATION

Ø 675 mm

MANHOLE RINGS

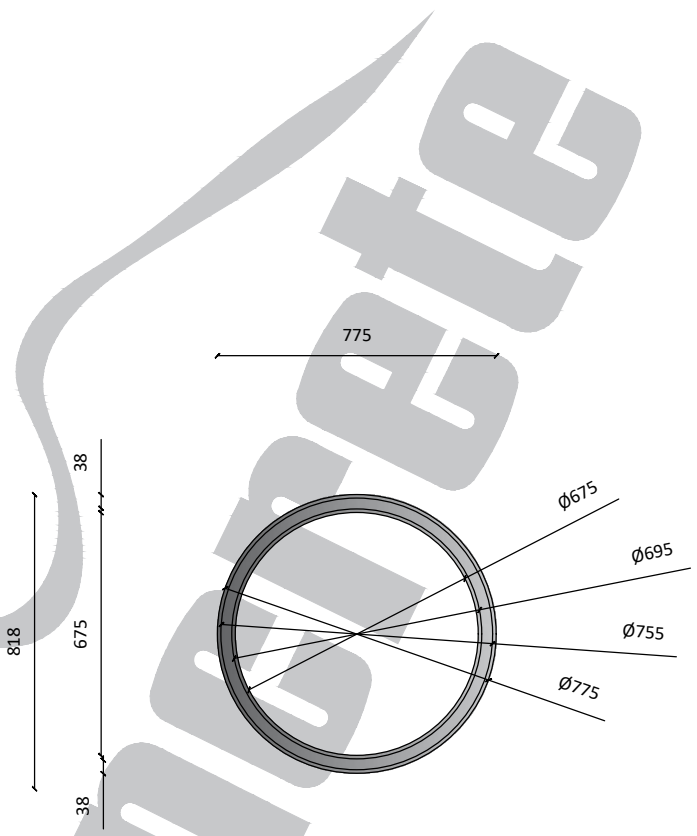

LAYOUT

Ø 700 mm

MANHOLE RINGS

Property of Cape Concrete Works (Pty) Ltd. - Trading hours, 07h30 - 16h30 (Monday to Thursday) , 07h30 - 14:30 (Fridays)