A


# Cape Concrete Works (Pty) Ltd.

**Wimbledon Road, Blackheath, Cape Town, South Africa**

**capeconcrete.com**

**info@capeconcrete.com**

**021 905 1200**


## CAPE CONCRETE BARRIER KERBS B K 4 AND B K 4 s (short)

Drawing no. CCW - BK - 004

Scale: 1 : 10

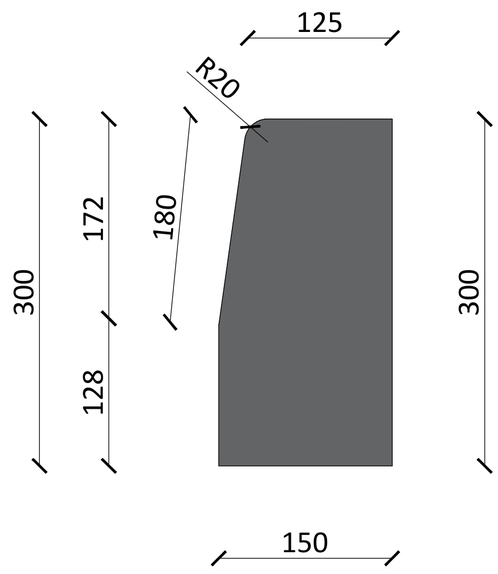


## B K 4

| | |
|---|---|
| LENGTH : | 1000 mm |
| WEIGHT PER UNIT: | 102 kg Each |
| CONCRETE MIX: | 25 MPa |
| REINFORCING: | Un-reinforced |

## B K 4 s (SHORT)

| | |
|---|---|
| LENGTH : | 330 mm |
| WEIGHT PER UNIT: | 34 kg Each |
| CONCRETE MIX: | 25 MPa |
| REINFORCING: | Un-reinforced |

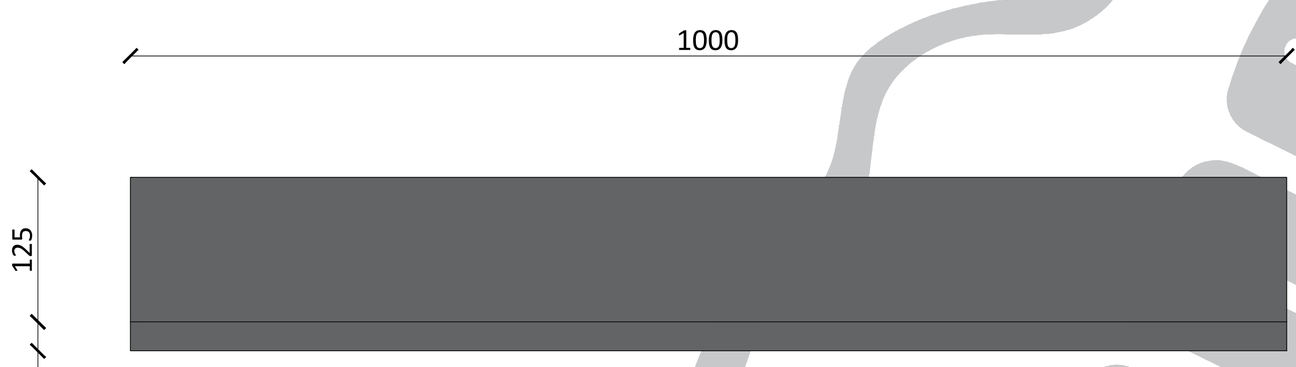


**B K 4 - LAYOUT**

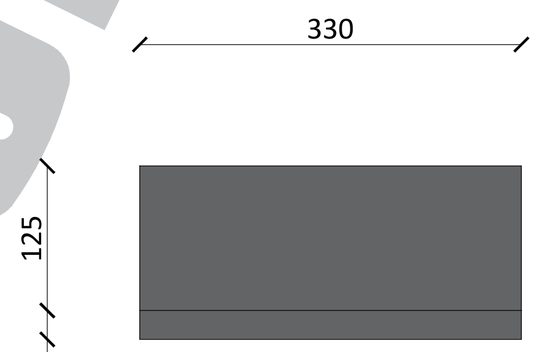


**B K 4 s (Short) - LAYOUT**

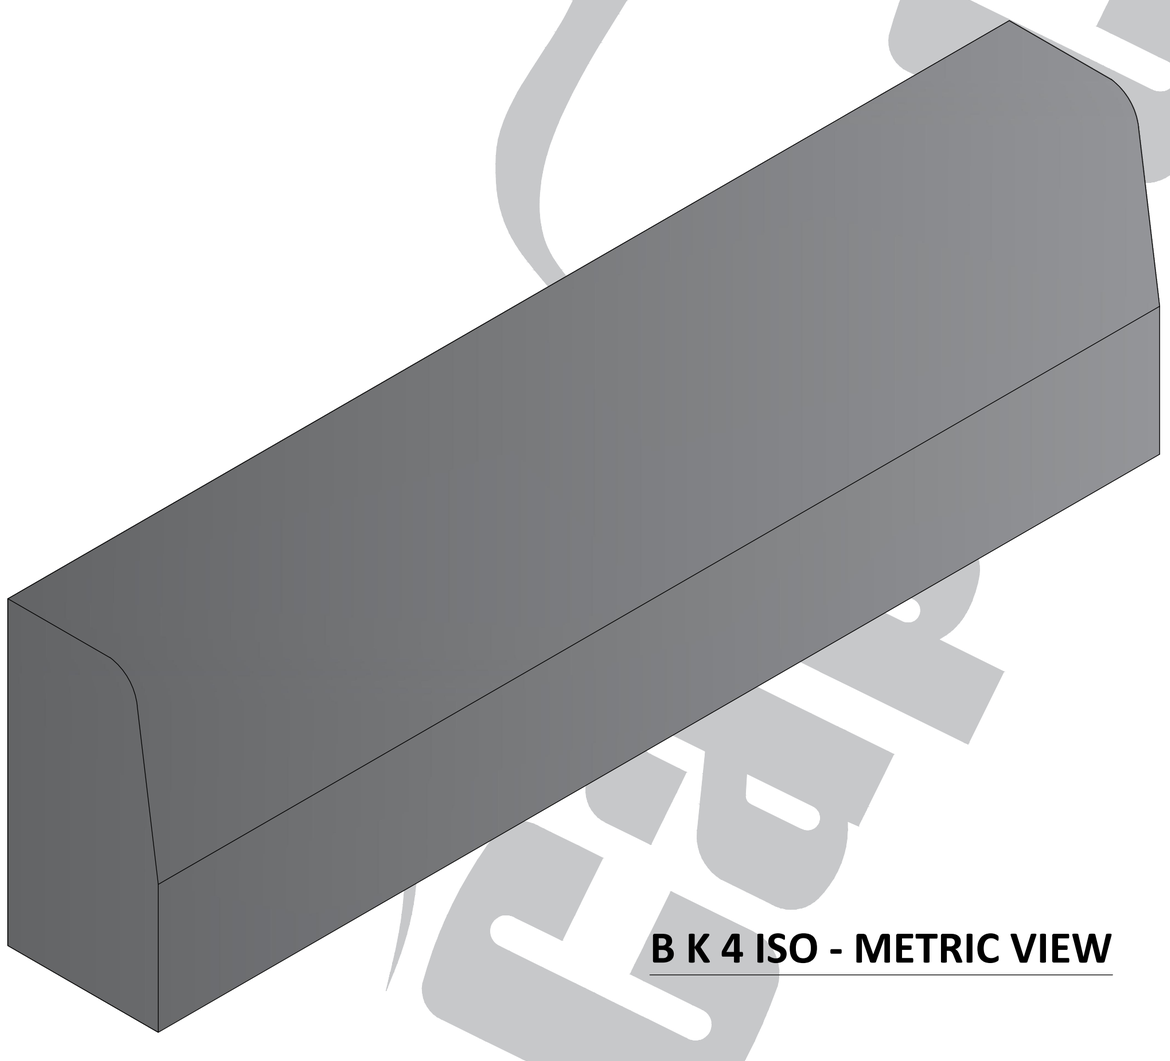

**B K 4 ISO - METRIC VIEW**

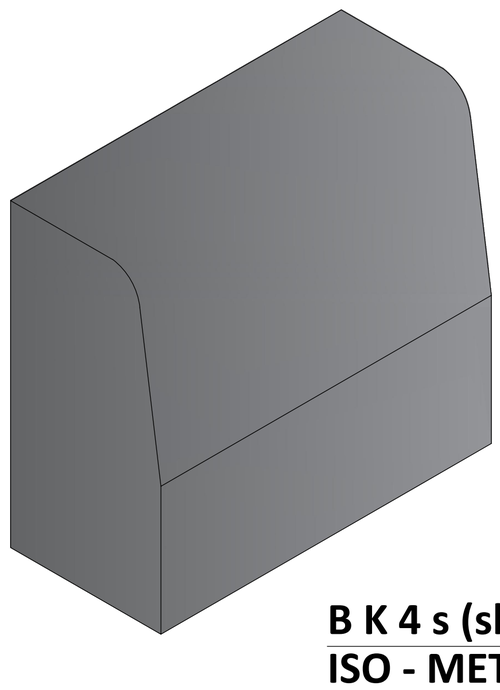

**B K 4 s (short)**
**ISO - METRIC VIEW**

Property of Cape Concrete Works (Pty) Ltd. - Trading hours, 07h30 - 16h30 (Monday to Thursday) , 07h30 - 14:30 (Fridays)