Cape Concrete Works (Pty) Ltd.
Wimbledon Road, Blackheath, Cape Town, South Africa
capeconcrete.com
info@capeconcrete.com
021 905 1200

CAPE CONCRETE BOLLARD

Drawing no. CCW - B - 001
Scale: 1 : 10

HEIGHT :	1000 mm ABOVE GROUND LEVEL
	1250 mm TOTAL HEIGHT OF UNIT
WEIGHT PER UNIT:	156.5 kg Each
VOLUME:	63 m³
CONCRETE MIX:	25 MPa
REINFORCING:	SEE DWG. CCW - B - 002

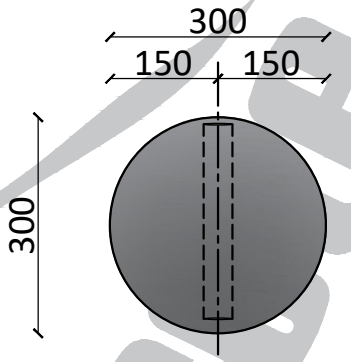

LAYOUT

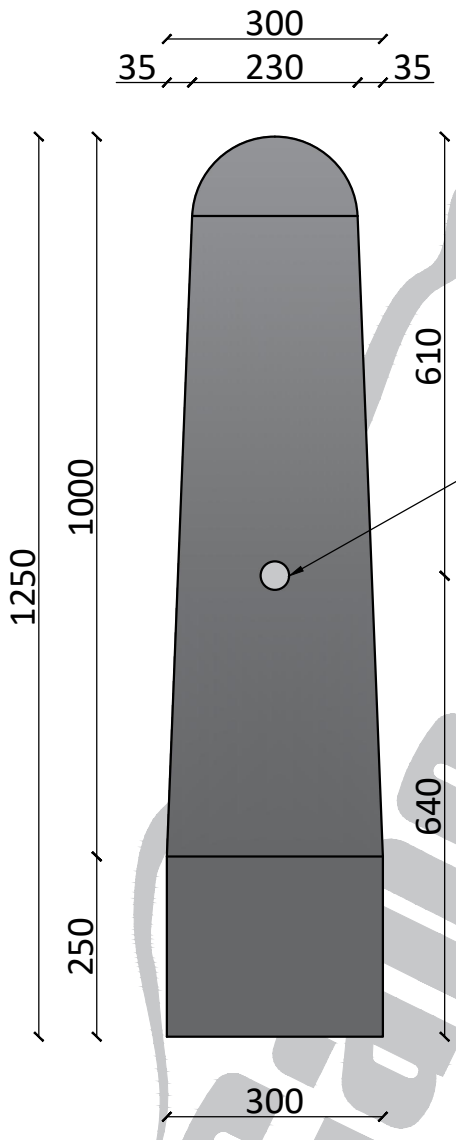

PROFILE / ELEVATION

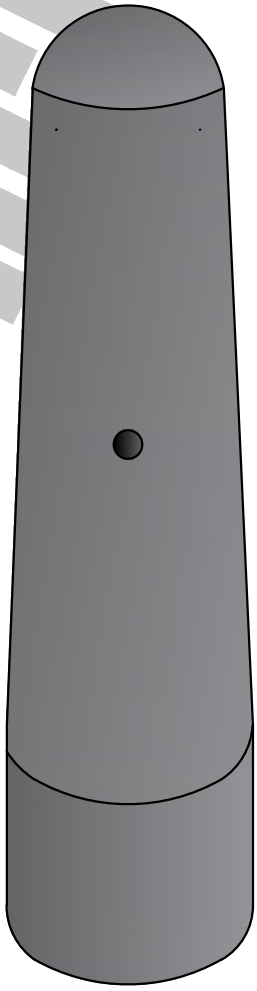

ISO-METRIC VIEW

Cape Concrete