A

Cape Concrete Works (Pty) Ltd.

Wimbledon Road, Blackheath, Cape Town, South Africa

capeconcrete.com

info@capeconcrete.com

021 905 1200

CAPE CONCRETE MOUNTABLE KERB M K 2 AND M K 2 s (Short)

Drawing no. CCW - MK - 002

Scale: 1 : 10

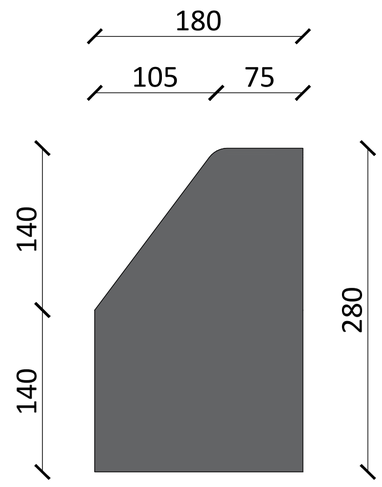

M K 2

LENGTH :	1000 mm
WEIGHT PER UNIT:	105 kg Each
CONCRETE MIX:	25 MPa
REINFORCING:	Un-reinforced

M K 2 s (Short)

LENGTH :	330 mm
WEIGHT PER UNIT:	35 kg Each
CONCRETE MIX:	25 MPa
REINFORCING:	Un-reinforced

M K 2 & M K 2 s SIDE PROFILE

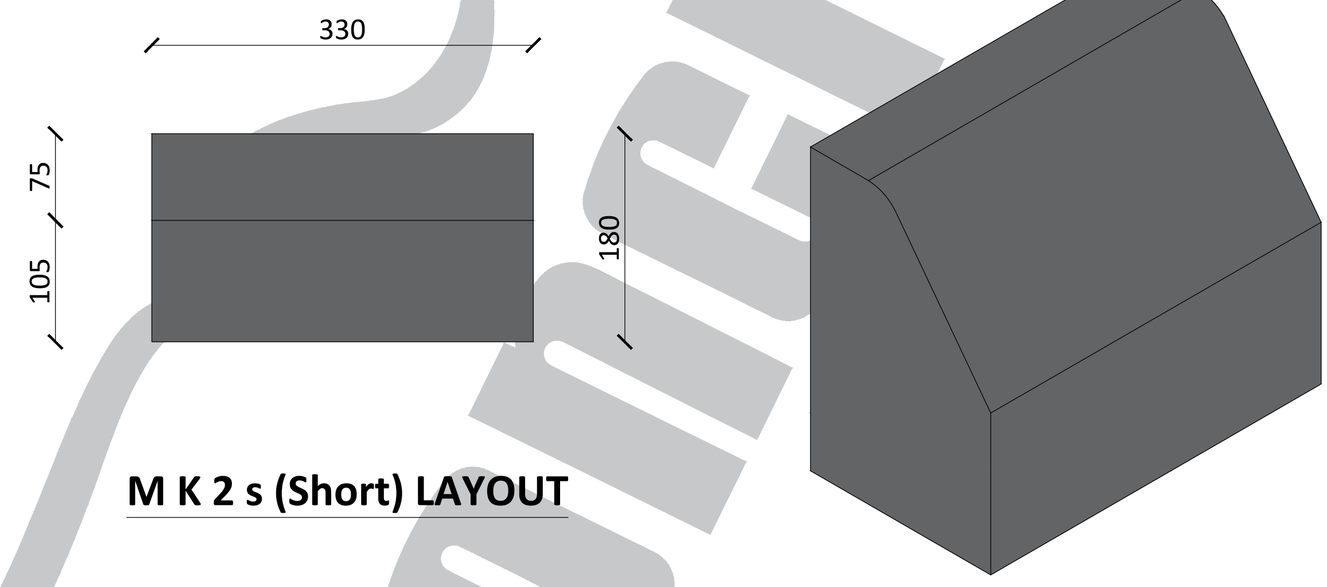

M K 2 s (Short) LAYOUT

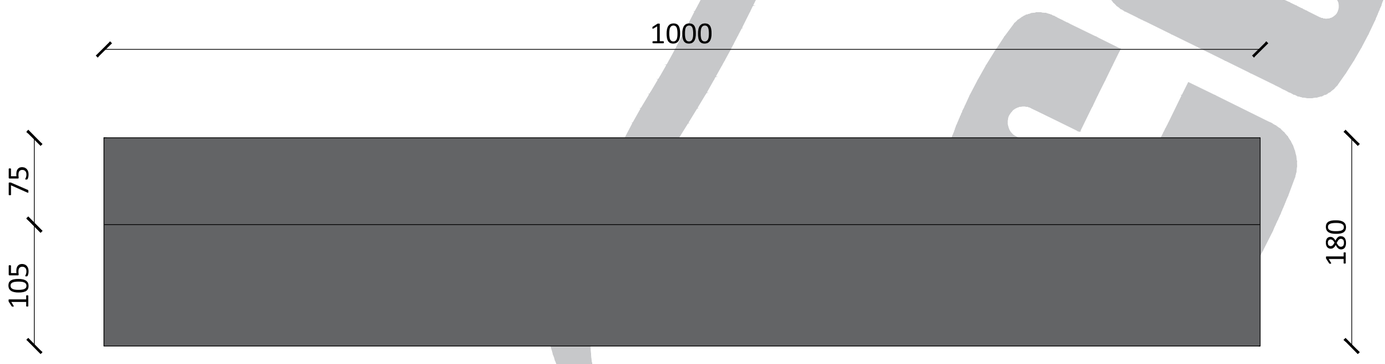

M K 2 s (short) ISO-METRIC VIEW

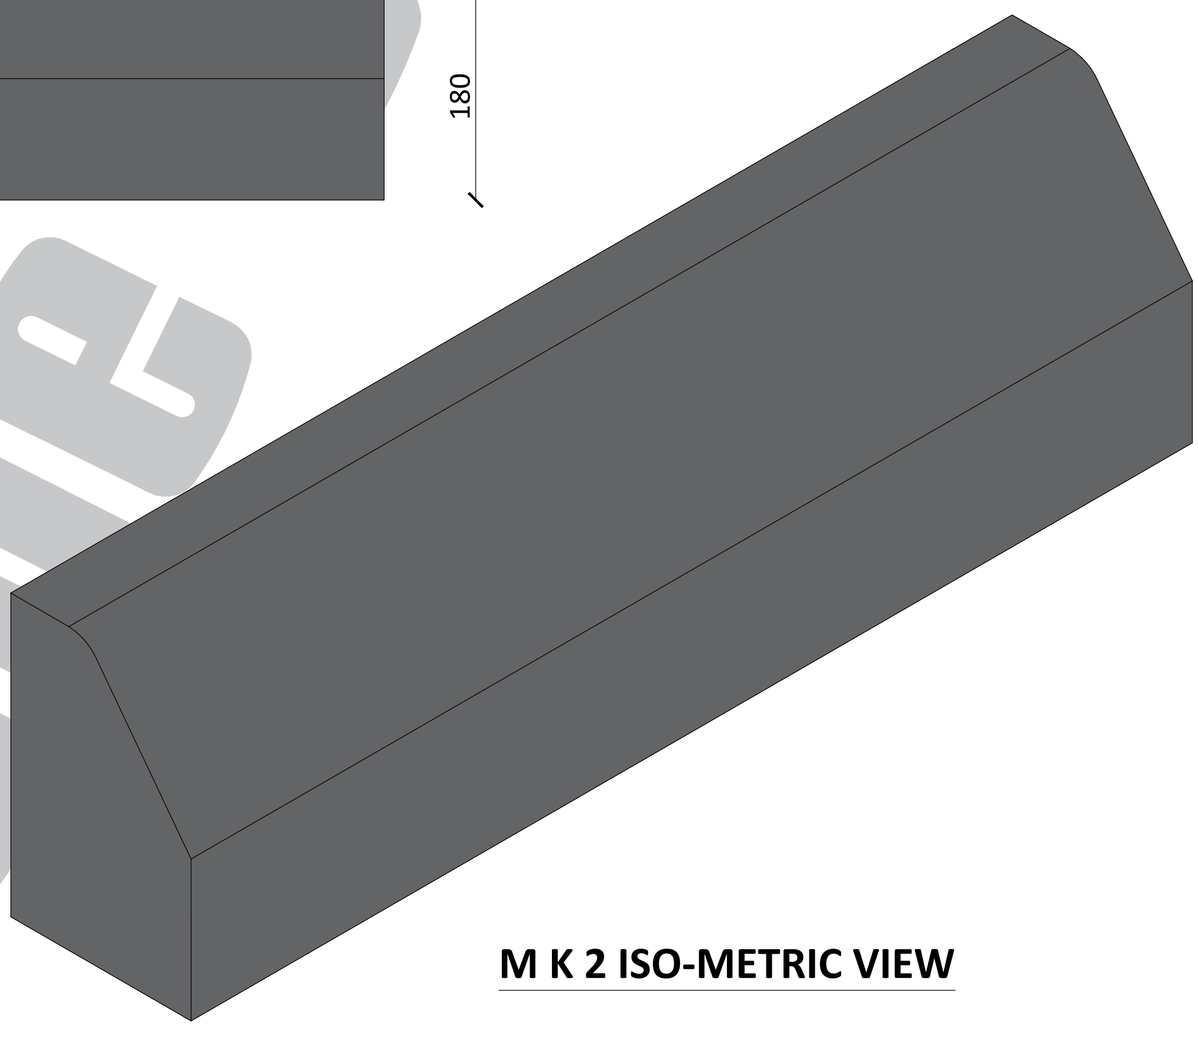

M K 2 LAYOUT

M K 2 ISO-METRIC VIEW

Property of Cape Concrete Works (Pty) Ltd. - Trading hours, 07h30 - 16h30 (Monday to Thursday) , 07h30 - 14:30 (Fridays)