A


# Cape Concrete Works (Pty) Ltd.

**Wimbledon Road, Blackheath, Cape Town, South Africa**

**capeconcrete.com**

**info@capeconcrete.com**

**021 905 1200**


## CAPE CONCRETE MOUNTABLE KERB M K 8 AND M K 8 s (Short)

Drawing no. CCW - MK - 008

Scale: 1 : 10

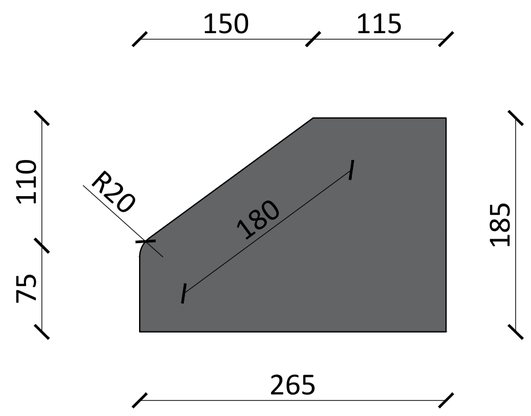


## M K 8 & M K 8 s SIDE PROFILE

## M K 8

| | |
|---|---|
| LENGTH : | 750 mm |
| WEIGHT PER UNIT: | 105 kg Each |
| CONCRETE MIX: | 25 MPa |
| REINFORCING: | Un-reinforced |

## M K 8 s (Short)

| | |
|---|---|
| LENGTH : | 375 mm |
| WEIGHT PER UNIT: | 35 kg Each |
| CONCRETE MIX: | 25 MPa |
| REINFORCING: | Un-reinforced |

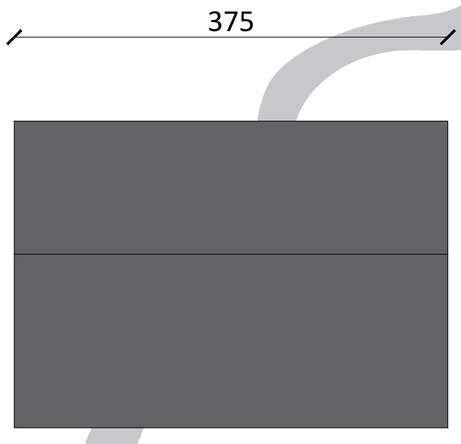


## M K 8 s (Short) LAYOUT

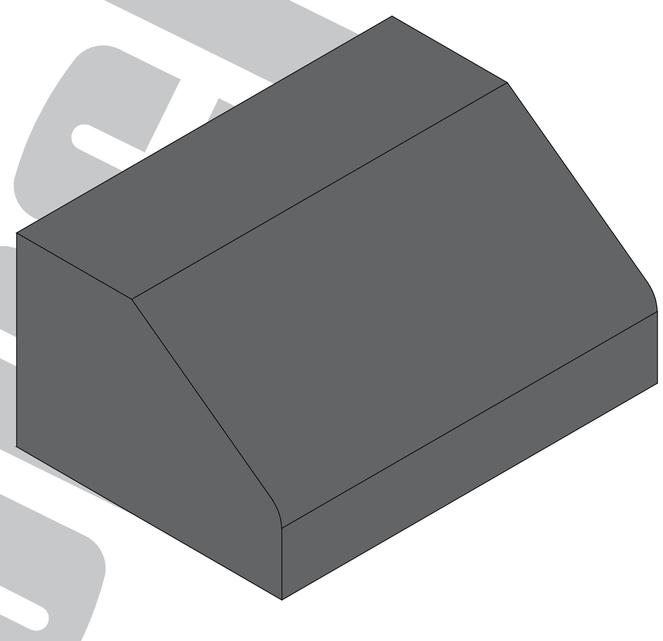

## M K 8 s (short) ISO-METRIC VIEW

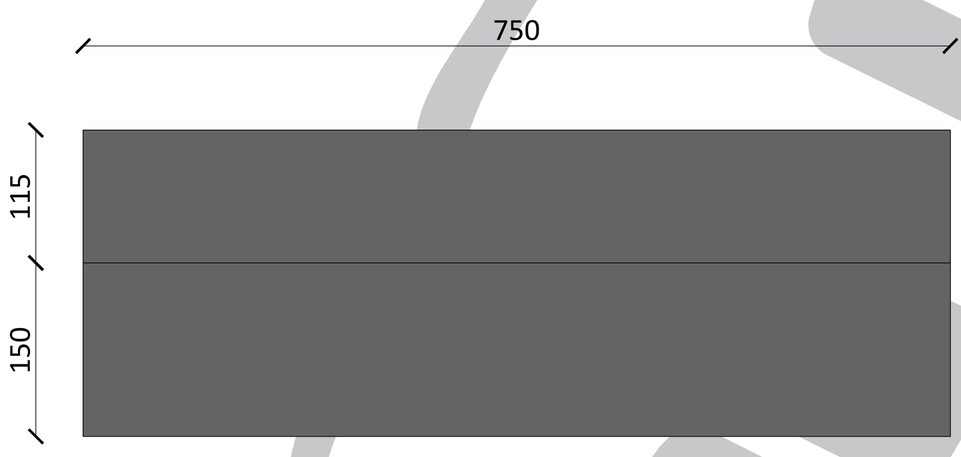


## M K 8 LAYOUT

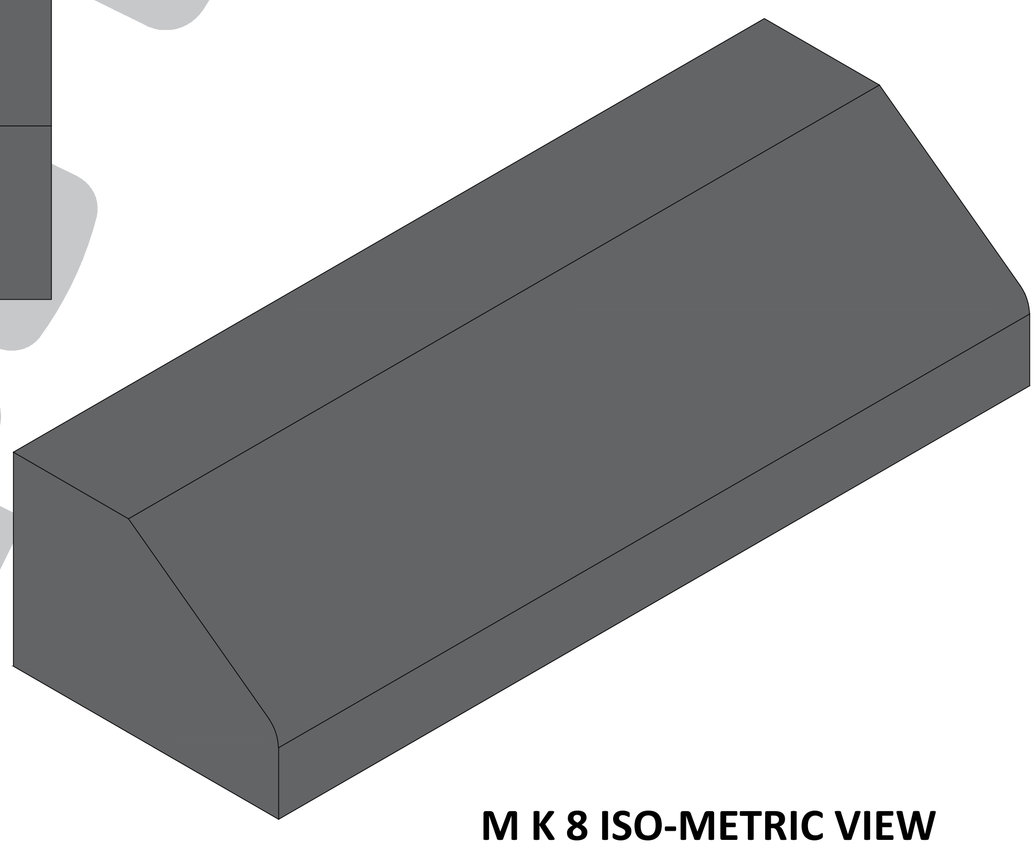

## M K 8 ISO-METRIC VIEW

Cape Concrete